


DO NOT SCALE. IF IN DOUBT ASK. ALL DIMENSIONS IN MILLIMETERS UNLESS STATED OTHERWISE.

Please Note: This is not a structural proposal. Sizing of structural support elements to be provided by rooflight purchaser's structural engineer.

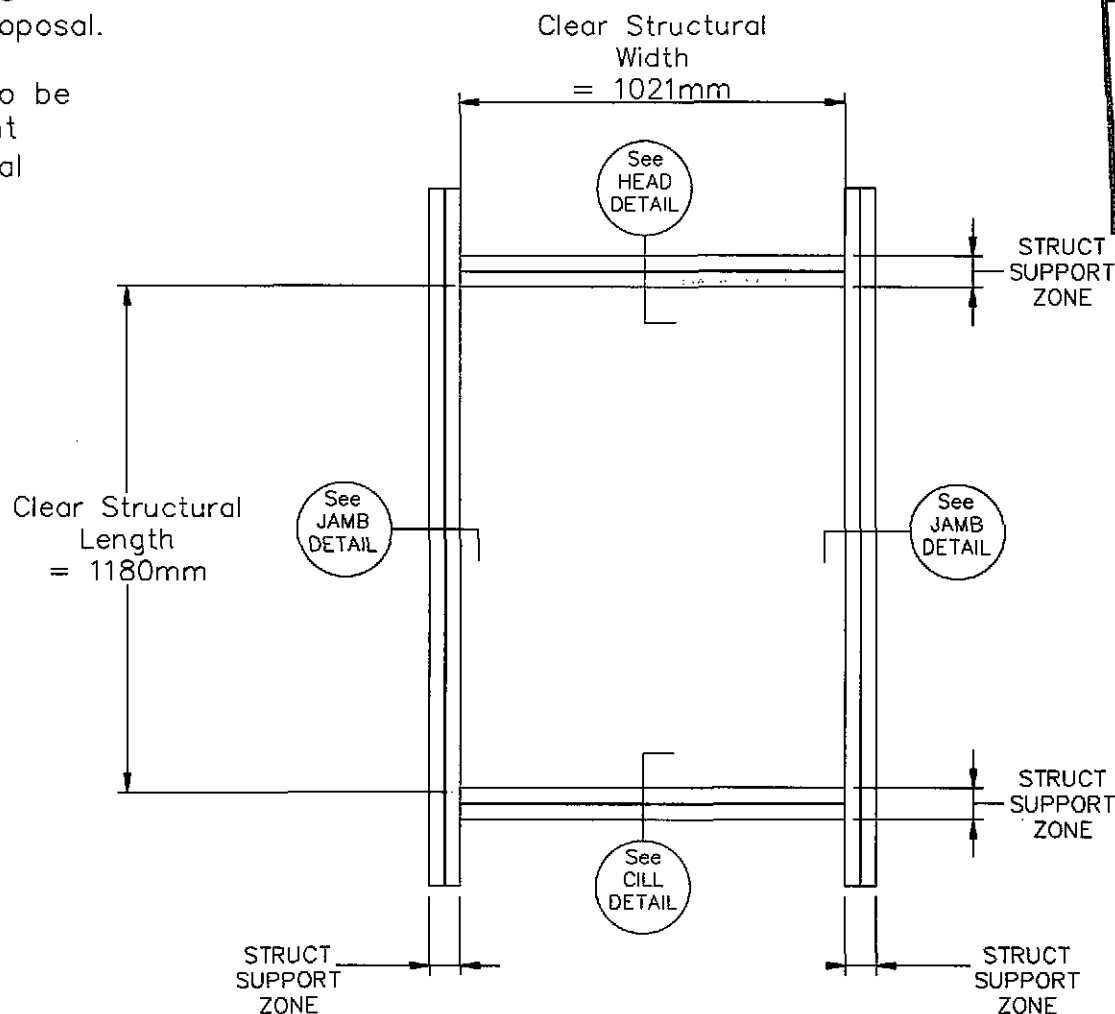

SHDC
Planning & Development
28 JUN 2011
Ref: 0496-11

Suggested Standard Framing Plan for:

CR-13
Conservation Rooflight

With Thermoliner
(pat no-230 6545)

For flush slate detail please contact us.

The Metal Window Company Limited
Unit 8, Wychwood Business Centre
Milton Road
Shipton-under-Wychwood
Oxon OX7 6XU

Telephone: 01993-830-613
Fax: 01993-831-066
Email: info@metalwindow.co.uk

Client:

Project:

Drawing Ref/No. 11009-90

Title. Framing Diag. CR13

Scale. N.T.S. Date: 14/11/01

Drawn By: PD

Checked By: PD

Revision No.

The information contained within this drawing is Copyright & Design right of THE METAL WINDOW COMPANY LIMITED.