

Conservation Roof light as specified elsewhere.

Remove entire existing roof tiles and store on site for reuse. Allow inspecting existing roof timbers and report findings to Project manager.

Aluminium alumasac heritage black RWG on spiked rise and fall brackets
Lift existing floor boards. Lay oak floor boards to existing joists.

Code 6 lead flashing.

Allow for installing new ceiling joists with 12.5mm plasterboard to underside with skim finish. Allow for 100mm of thermal insulation laid between joists and 300mm of thermal insulation laid perpendicular over joists, installed in accordance with manufacturers recommendations.

Remove entire existing roof tiles and store on site for reuse. Allow inspecting existing roof timbers and report findings to Project manager. Allow for installing breathable membrane 38x50mm tile battens and re-instate stored roof tiles.

38mm x 50mm Tile Battens

50mm Celotex GA4000 Insulation between the rafters.

38mm x 50mm Counter Battens

38mm x 50mm Spacing Battens

30mm Tri Iso Super 10' Insulation

Aluminium alumasac heritage black RWG on spiked rise and fall brackets

Exposed area of existing rafter

12.5mm Plasterboard and skim


Traditional conservation roof light

External wall insulation – refer to legend

PSE painted 75mm x 22mm Architraves


PSE painted 150mm x 22mm Skirtings.

Inject damp proof course system – Up to 1500mm above finished floor level.

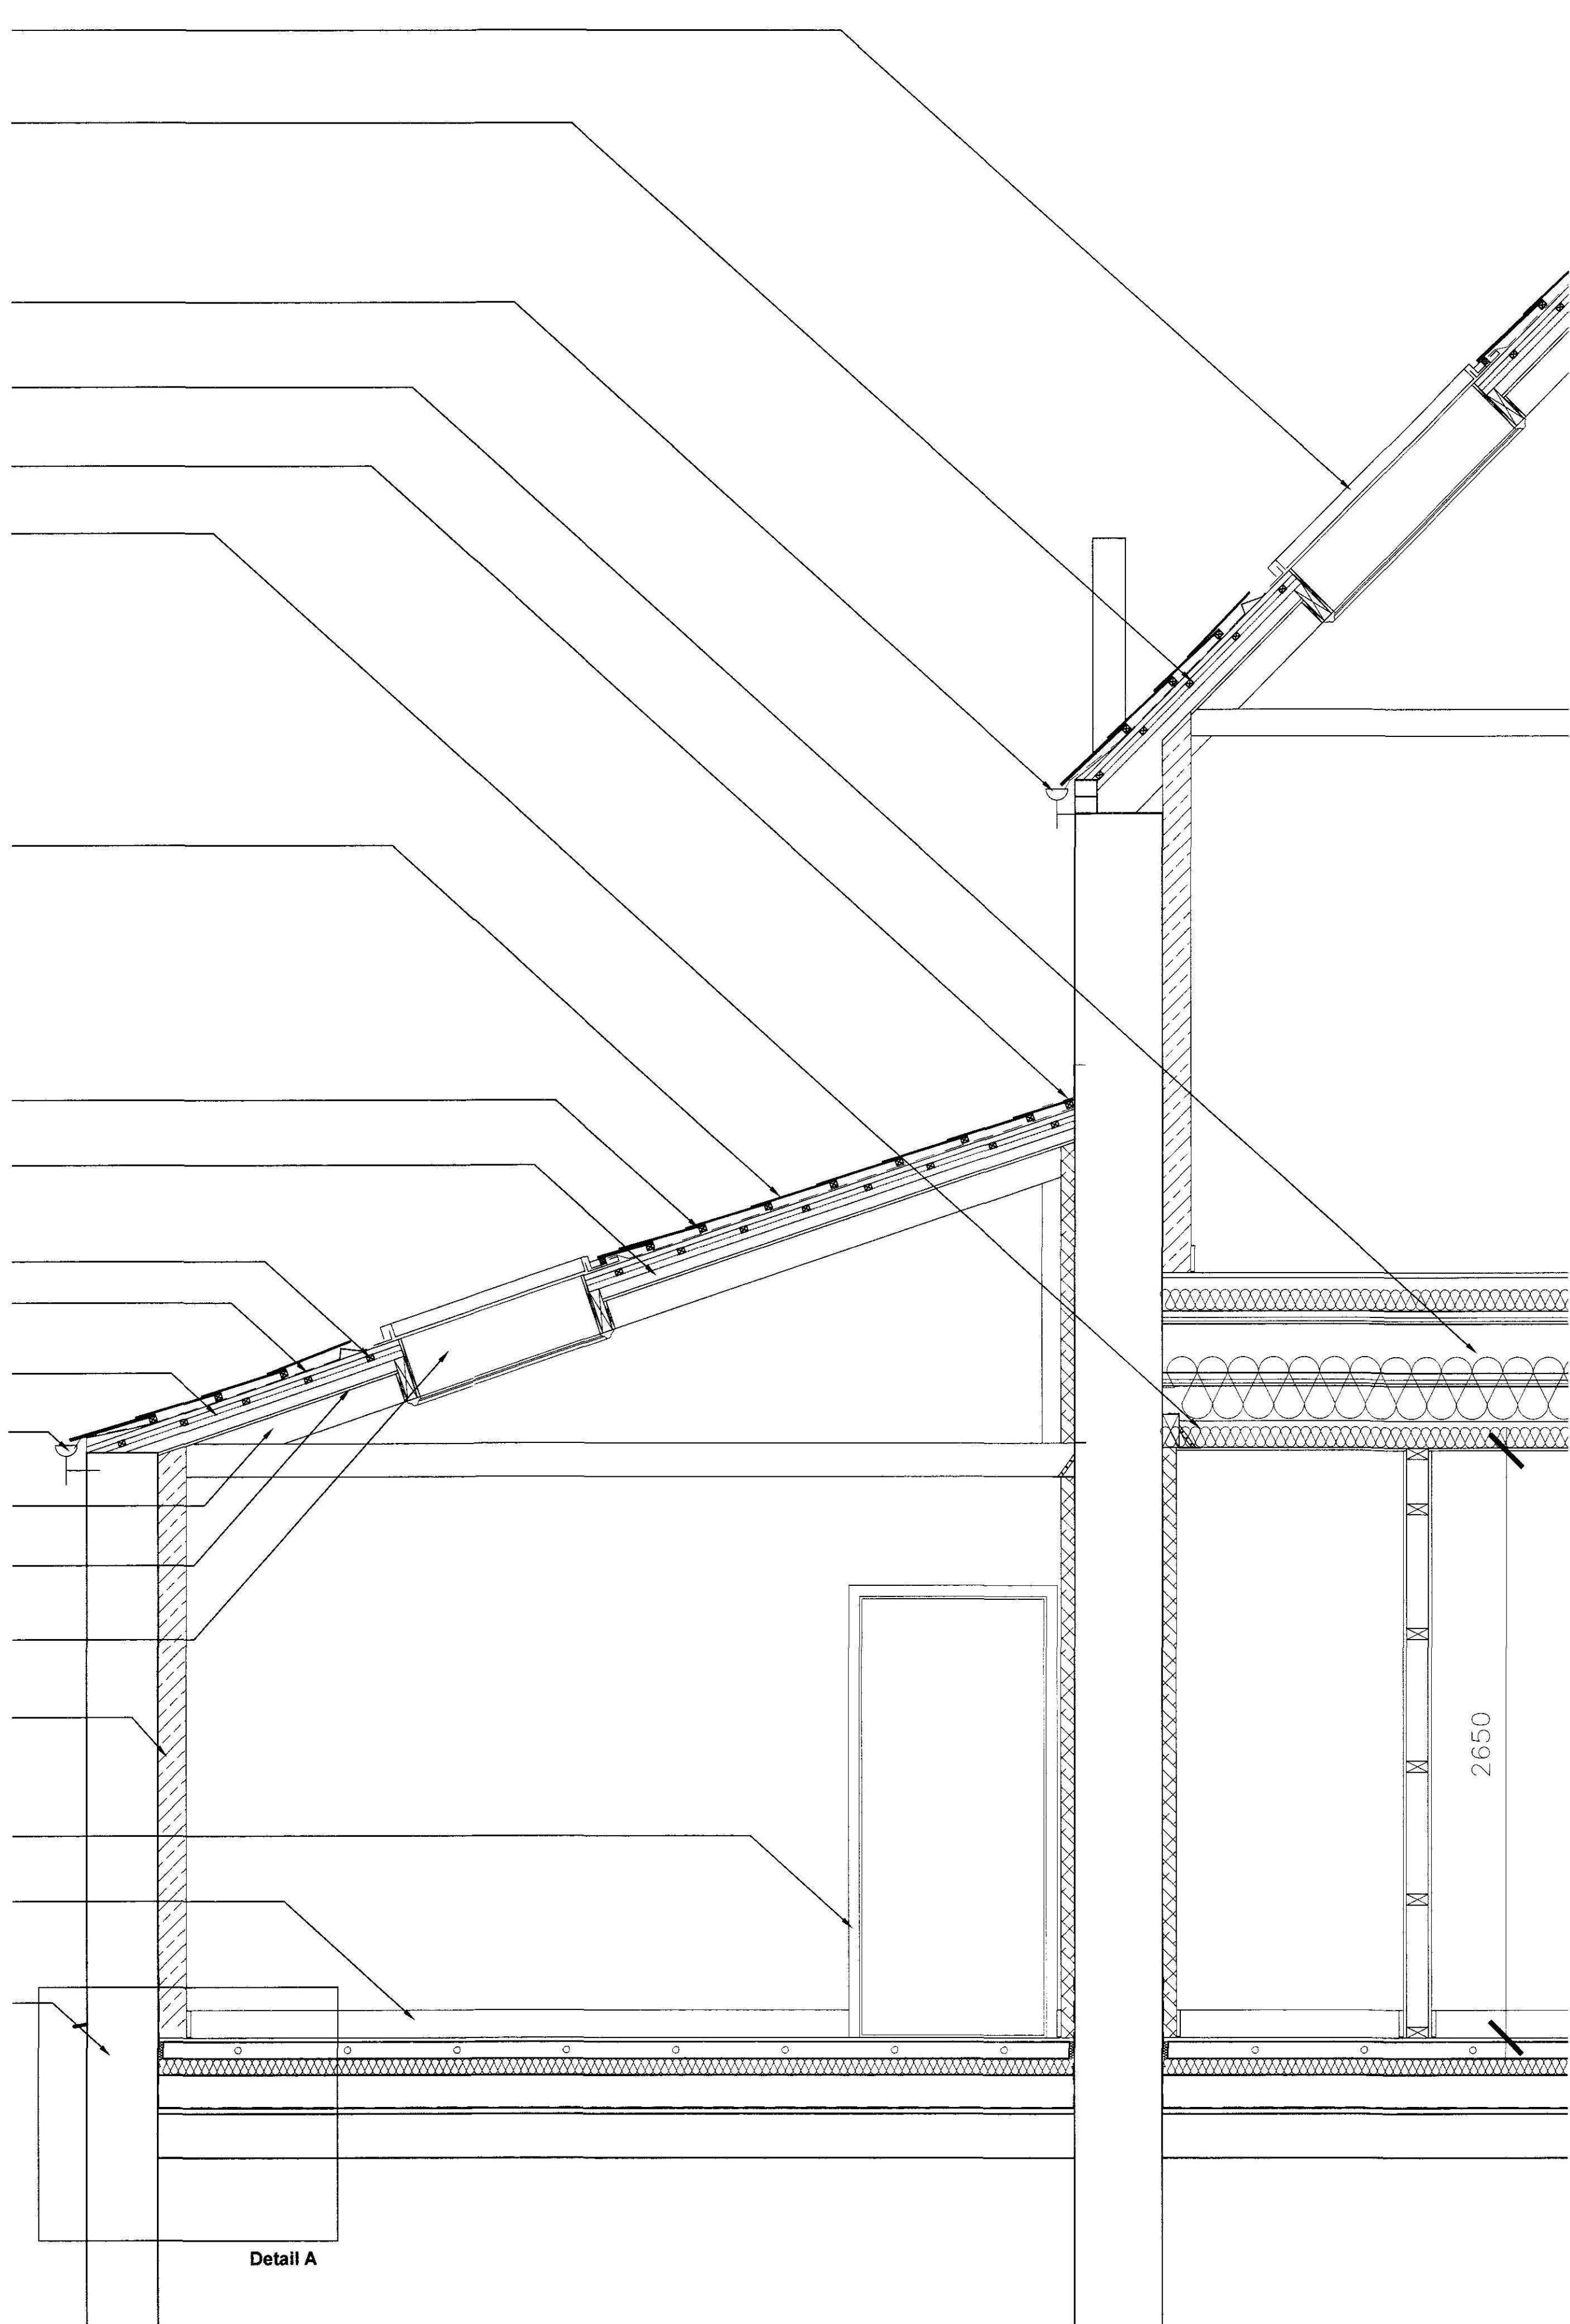

Detail A

Proposed Section

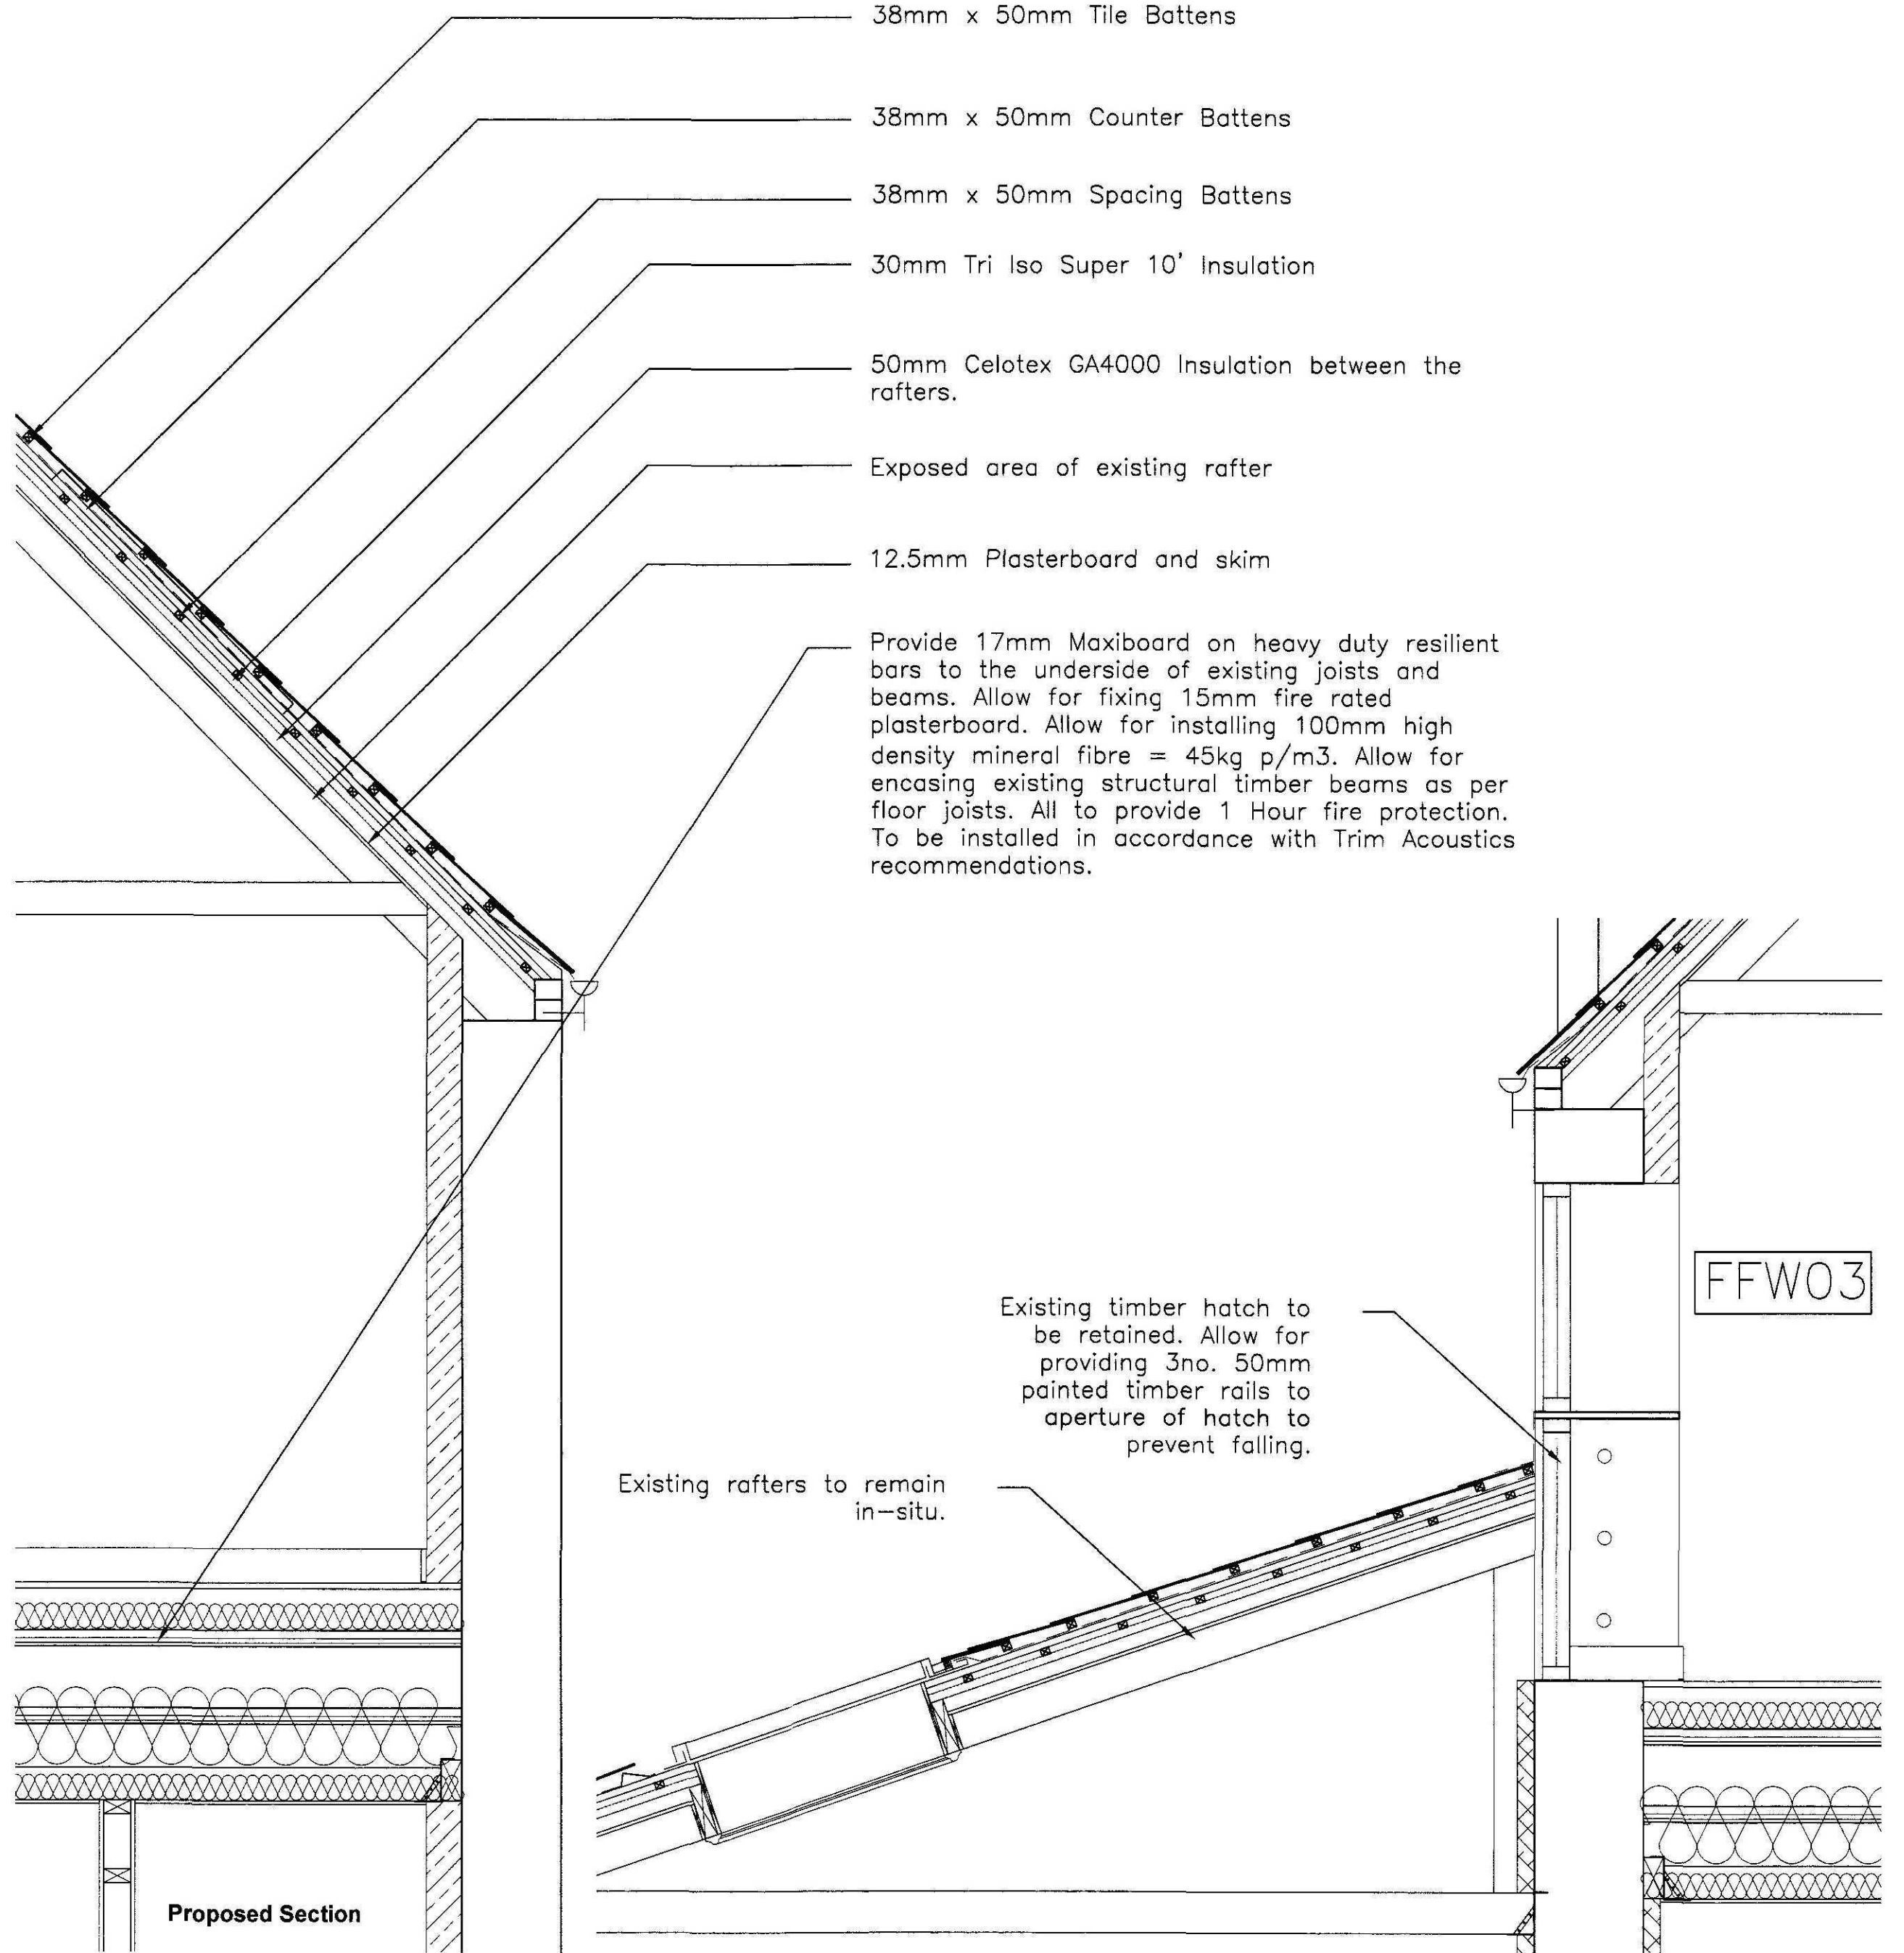

Proposed Section

Proposed Section through hatch

Indicative Floor finish refer to legend.

75mm proprietary self leveling screed.

75mm Insulation Celotex FF4000.


150mm concrete slab.

2100g DPM returned up internal face of the existing walls, where walls are dry-lined.

25mm Sharp sand blinding. Well compacted 150mm hardcore base

Well compacted existing ground level.

DETAIL A

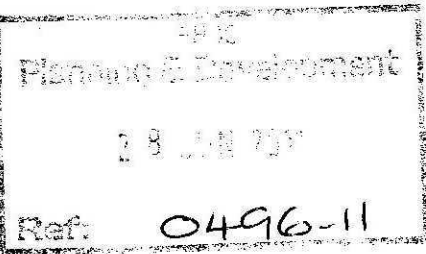

Rev	Date	Details	Drwn
A	23.06.11	Additional details and sections added thro' window and hatch.	AJC



RT
Ross Thain & Co. Ltd.
Chartered Surveyors - Architecture - Interior Design
20 Belton Street, Stamford, PE9 2EF
Tel: 01780 482483 Fax: 01780 752281
www.rossthain.co.uk

Job Title
**Martin's Farm
Postland
Crowland
Peterborough**

Scale: 1:20 Date: 17.01.11
Drawn: AJC
Drawing Title:
SECTION 2 of 2
Drawing No.
300-07-07 Revision **A**

DRAWING TO BE SCALED FOR PLANNING PURPOSES ONLY.
ALL DIMENSIONS TO BE VERIFIED ON SITE.
ALL DRAWINGS ARE THE COPYRIGHT OF ROSS THAIN & CO. LTD.