


Rev.	Date	Details




EXISTING MATERIALS	
①	Facing brickwork
②	Concrete interlocking tiles
③	White PVCU windows and external doors
④	White vertical PVC boarding
⑤	
⑥	
⑦	



NORTH EAST

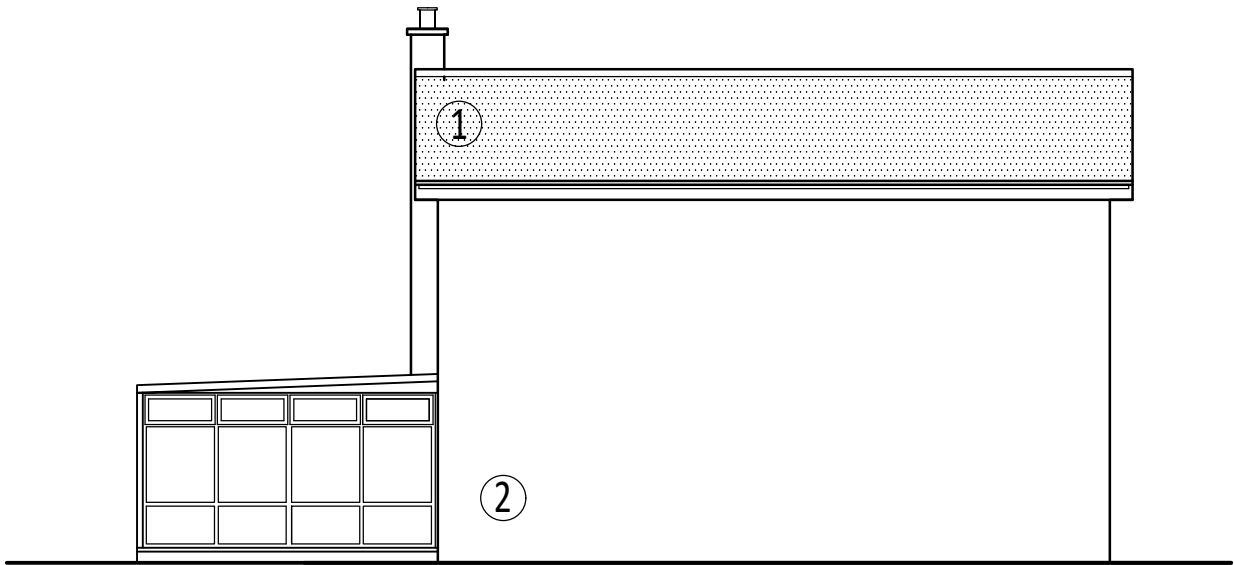

NORTH WEST

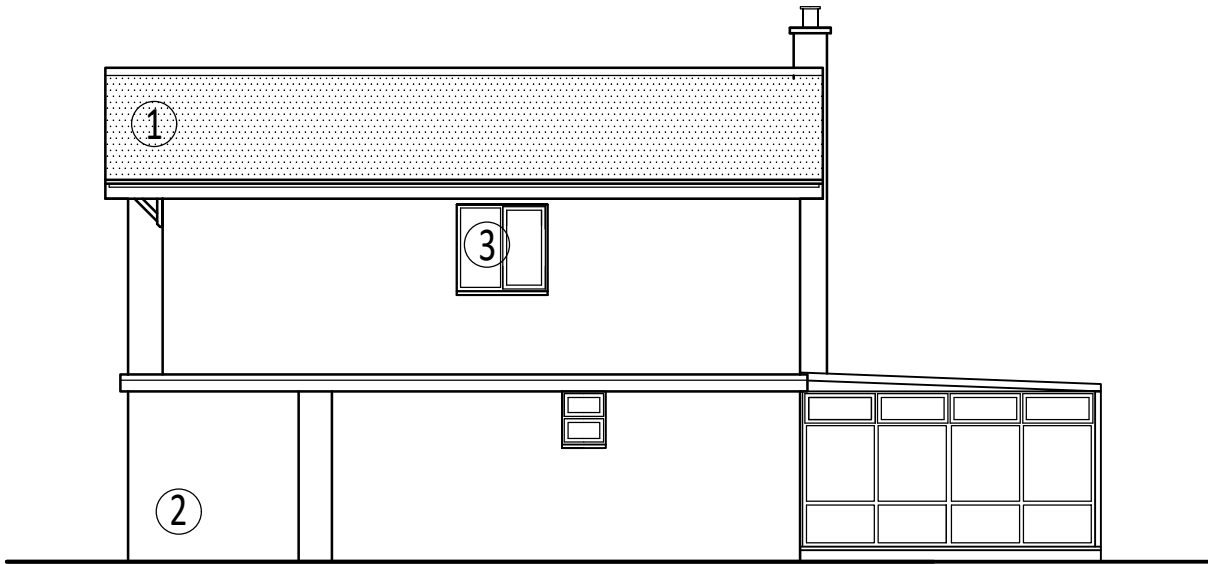

SOUTH EAST



SOUTH WEST



Client: MR. & MRS. M. BEEKEN	Proposal: FIRST FLOOR EXTENSION AT 10 TATWIN DRIVE, CROWLAND	Scale @ A3 1 : 100	Title EXISTING ELEVATIONS
JANICE KENDRICK DESIGN SERVICES	e-mail- jkds@talk21.com tel : 07711 007209	Dwg No. 22. 3410. 05	