


Rev.	Date	Details




PROPOSED MATERIALS	
①	New facing brickwork to match existing.
②	Facing brickwork reclaimed from existing gable wall.
③	Contrasting colour brick soldier course.
④	Concrete interlocking tiles to match existing.
⑤	White PVCU windows.
⑥	
⑦	



NORTH EAST

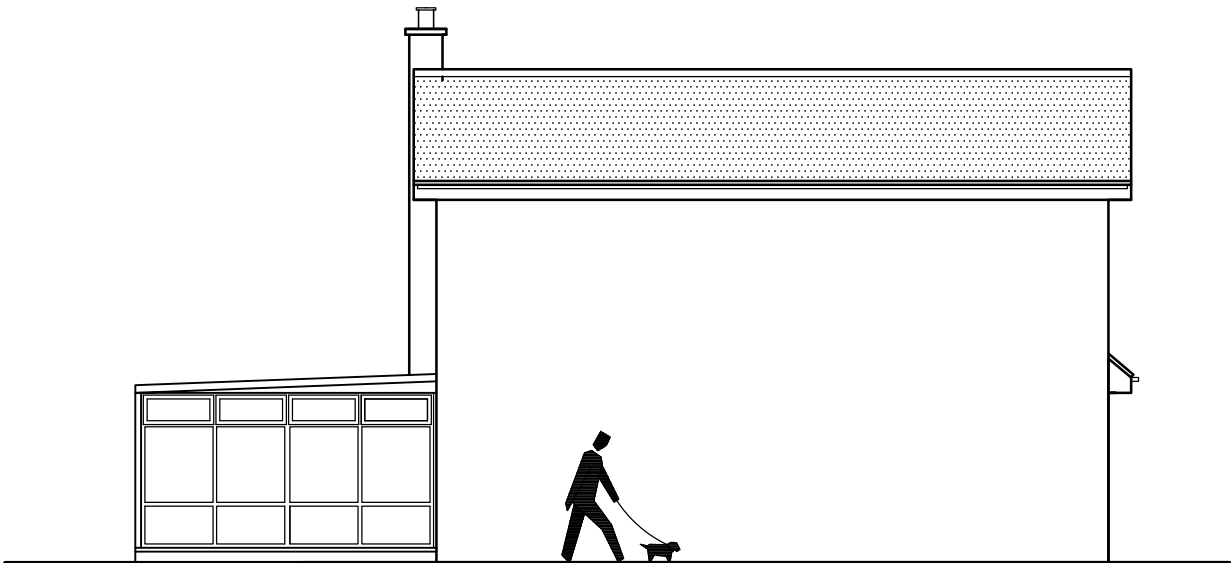

NORTH WEST

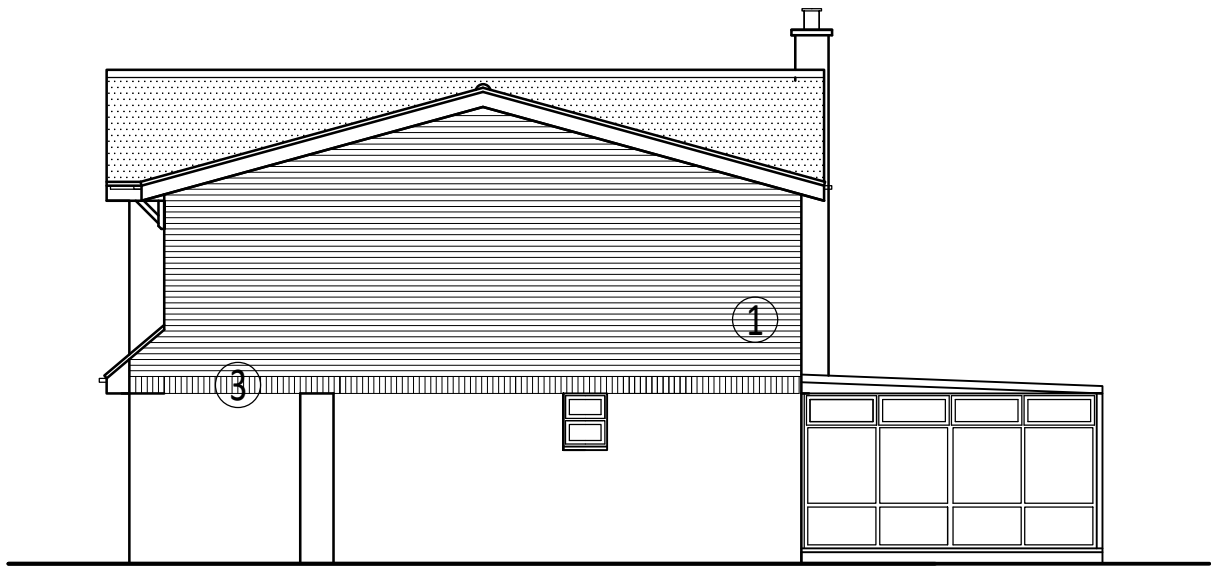

SOUTH EAST



SOUTH WEST



Client: MR. & MRS. M. BEEKEN	Proposal: FIRST FLOOR EXTENSION AT 10 TATWIN DRIVE, CROWLAND	Scale @ A3 1 : 100	Title PROPOSED ELEVATIONS
JANICE KENDRICK DESIGN SERVICES	e-mail- jkds@talk21.com tel : 07711 007209	Dwg No. 22. 3410. 06	