




Lincolnshire COOP Crowland Foodstore

Description:

Floor Plan:
Unit to be installed facing outwards.
Baseplate to be fitted tight to storefront
each screen will be approximately
300mm from the inside surface of glass to front
face of screen

Location of screen
Sign unit baseplate to be fitted
flush inner wall giving a distance
of 300mm approximately
from the inner wall to the screen

Crowland		
8-10 West St, Crowland, Peterborough PE6 0ED		
DRAWING NAME		Scale
001342 Crowland 2026-03-04 Digital Screen		1:50@A1
DRAWING AUTHOR	LAST UPDATED	EDITED BY
NWOOD	2026-03-04	

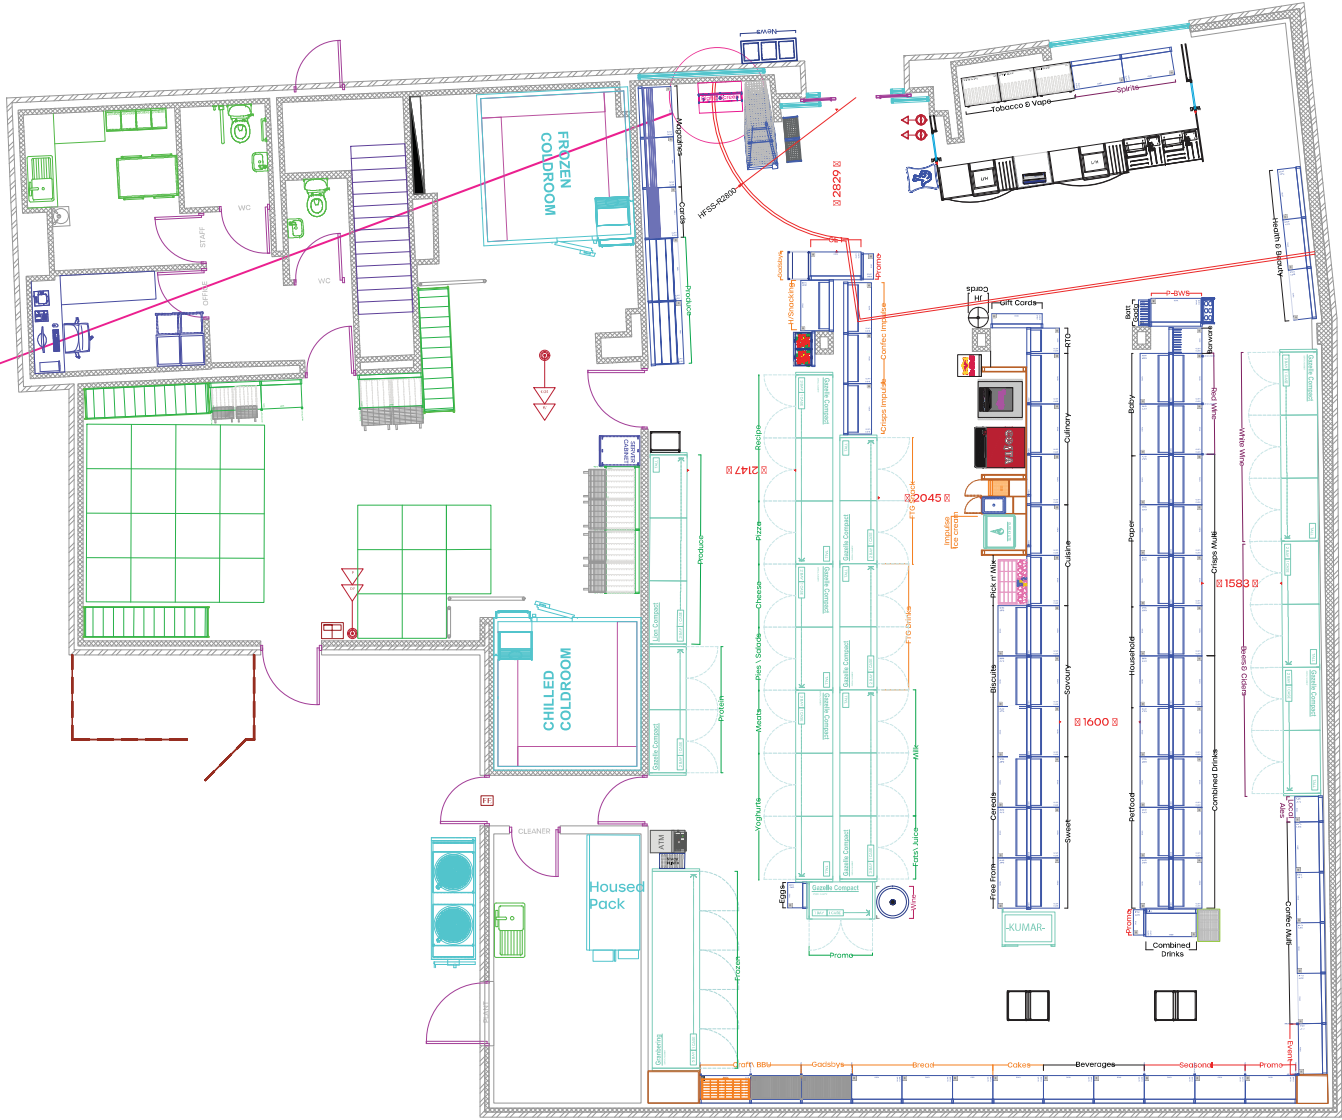

- Fire Blanket
- Fire Escape Door
- Portable Water Type Fire Extinguisher
- Portable Foam Type Fire Extinguisher
- Portable Dry Powder Type Fire Extinguisher
- Portable Carbon Dioxide Type Fire Extinguisher
- Fire Alarm Panel
- Fire Alarm Call Point, Manual (Break Glass)



We take great care in the creation of visuals, but please check for spelling and grammatical errors or mistakes in the layout. When brand colour references are required, Allen Signs will match as close as possible. Upon request, sample swatches can be supplied. Any artwork provided by Allen Signs is copywritten until purchase.

Important:
Errors noted after this is approved may be chargeable.