



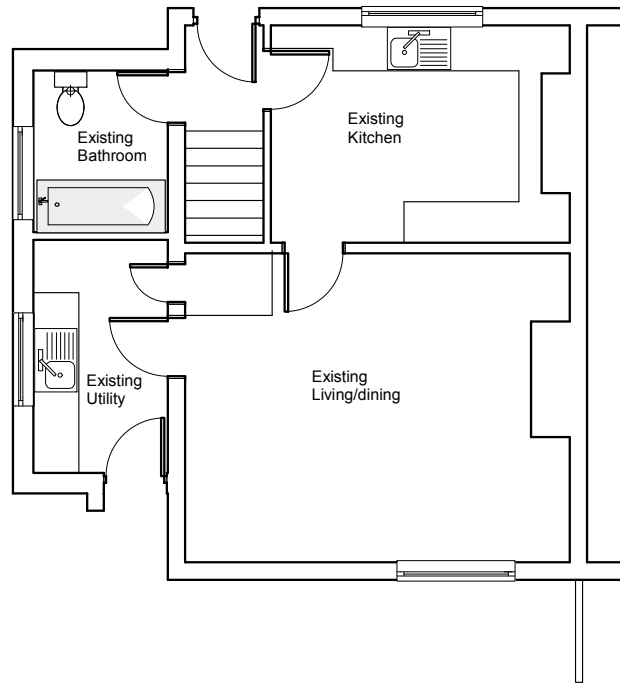

EXISTING GROUND FLOOR PLAN

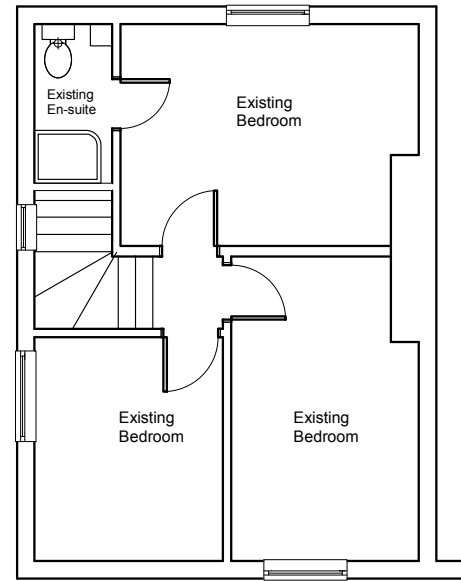

EXISTING FIRST FLOOR PLAN




EXISTING REAR ELEVATION



EXISTING SIDE ELEVATION



EXISTING FRONT ELEVATION

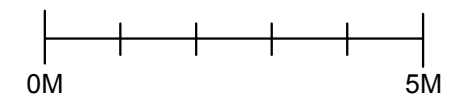

Project				B M Design Consultancy Chartered Architects 29A Church Street Northborough Peterborough PE6 9BN Telephone 01733 252823 © Copyright
16 CREASE DROVE				
Title				
EXISTING PLANS AND ELEVATIONS				
Scale	Date	Job No		
1:100	June 17	4524		
Category	C/S&B Element	Sequential No	Revisions	
D	(--)	04		

