



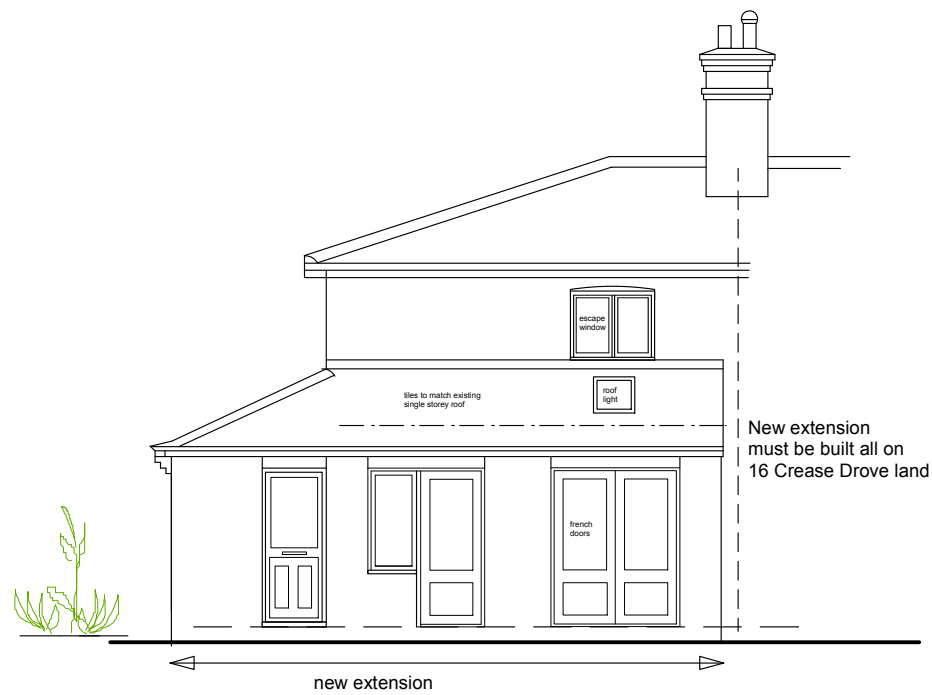


REAR ELEVATION

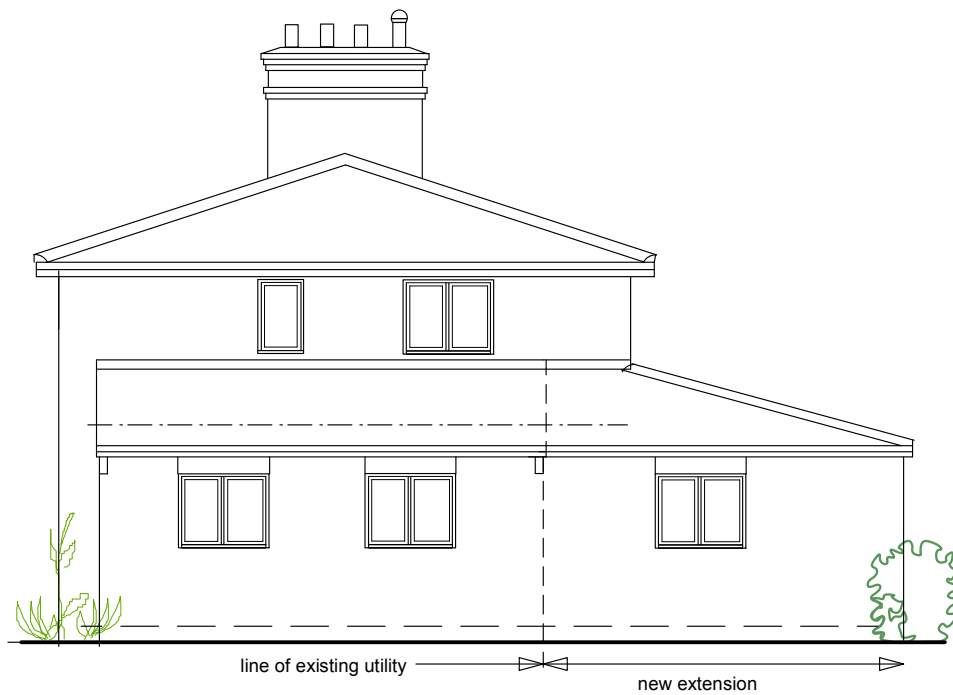


SIDE ELEVATION




FRONT ELEVATION

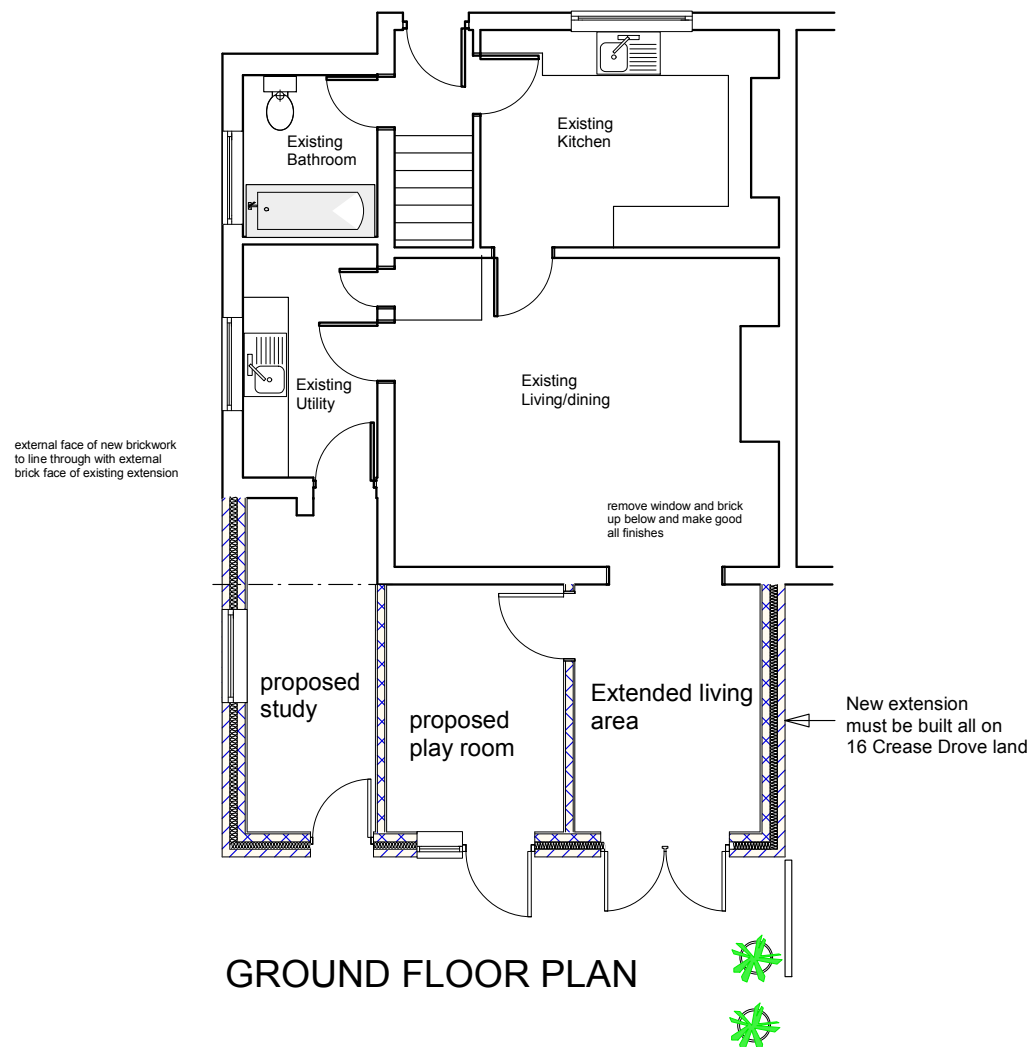

GROUND FLOOR PLAN

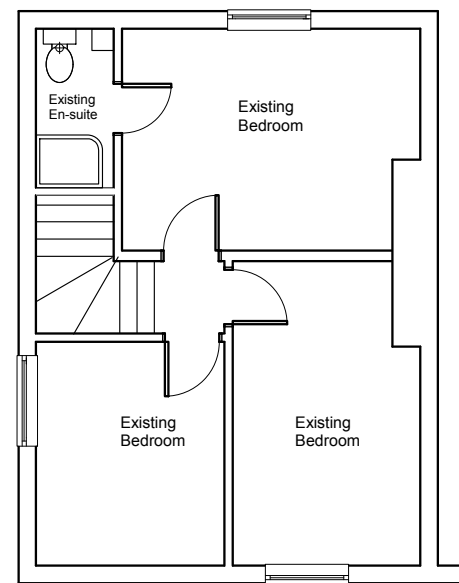

FIRST FLOOR PLAN

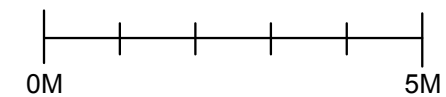

Project				B M Design Consultancy	
16 CREASE DROVE				Chartered Architects	
Title				29A Church Street Northborough Peterborough PE6 9BN Telephone 01733 252823	
EXISTING HOUSE WITH NEW EXTENSION PLAN AND ELEVATIONS				© Copyright	
Scale	Date	Job No			
1:100	June 17	4524			
Category	CISfb Element	Sequential No	Revisions		
D	(--)	05			