


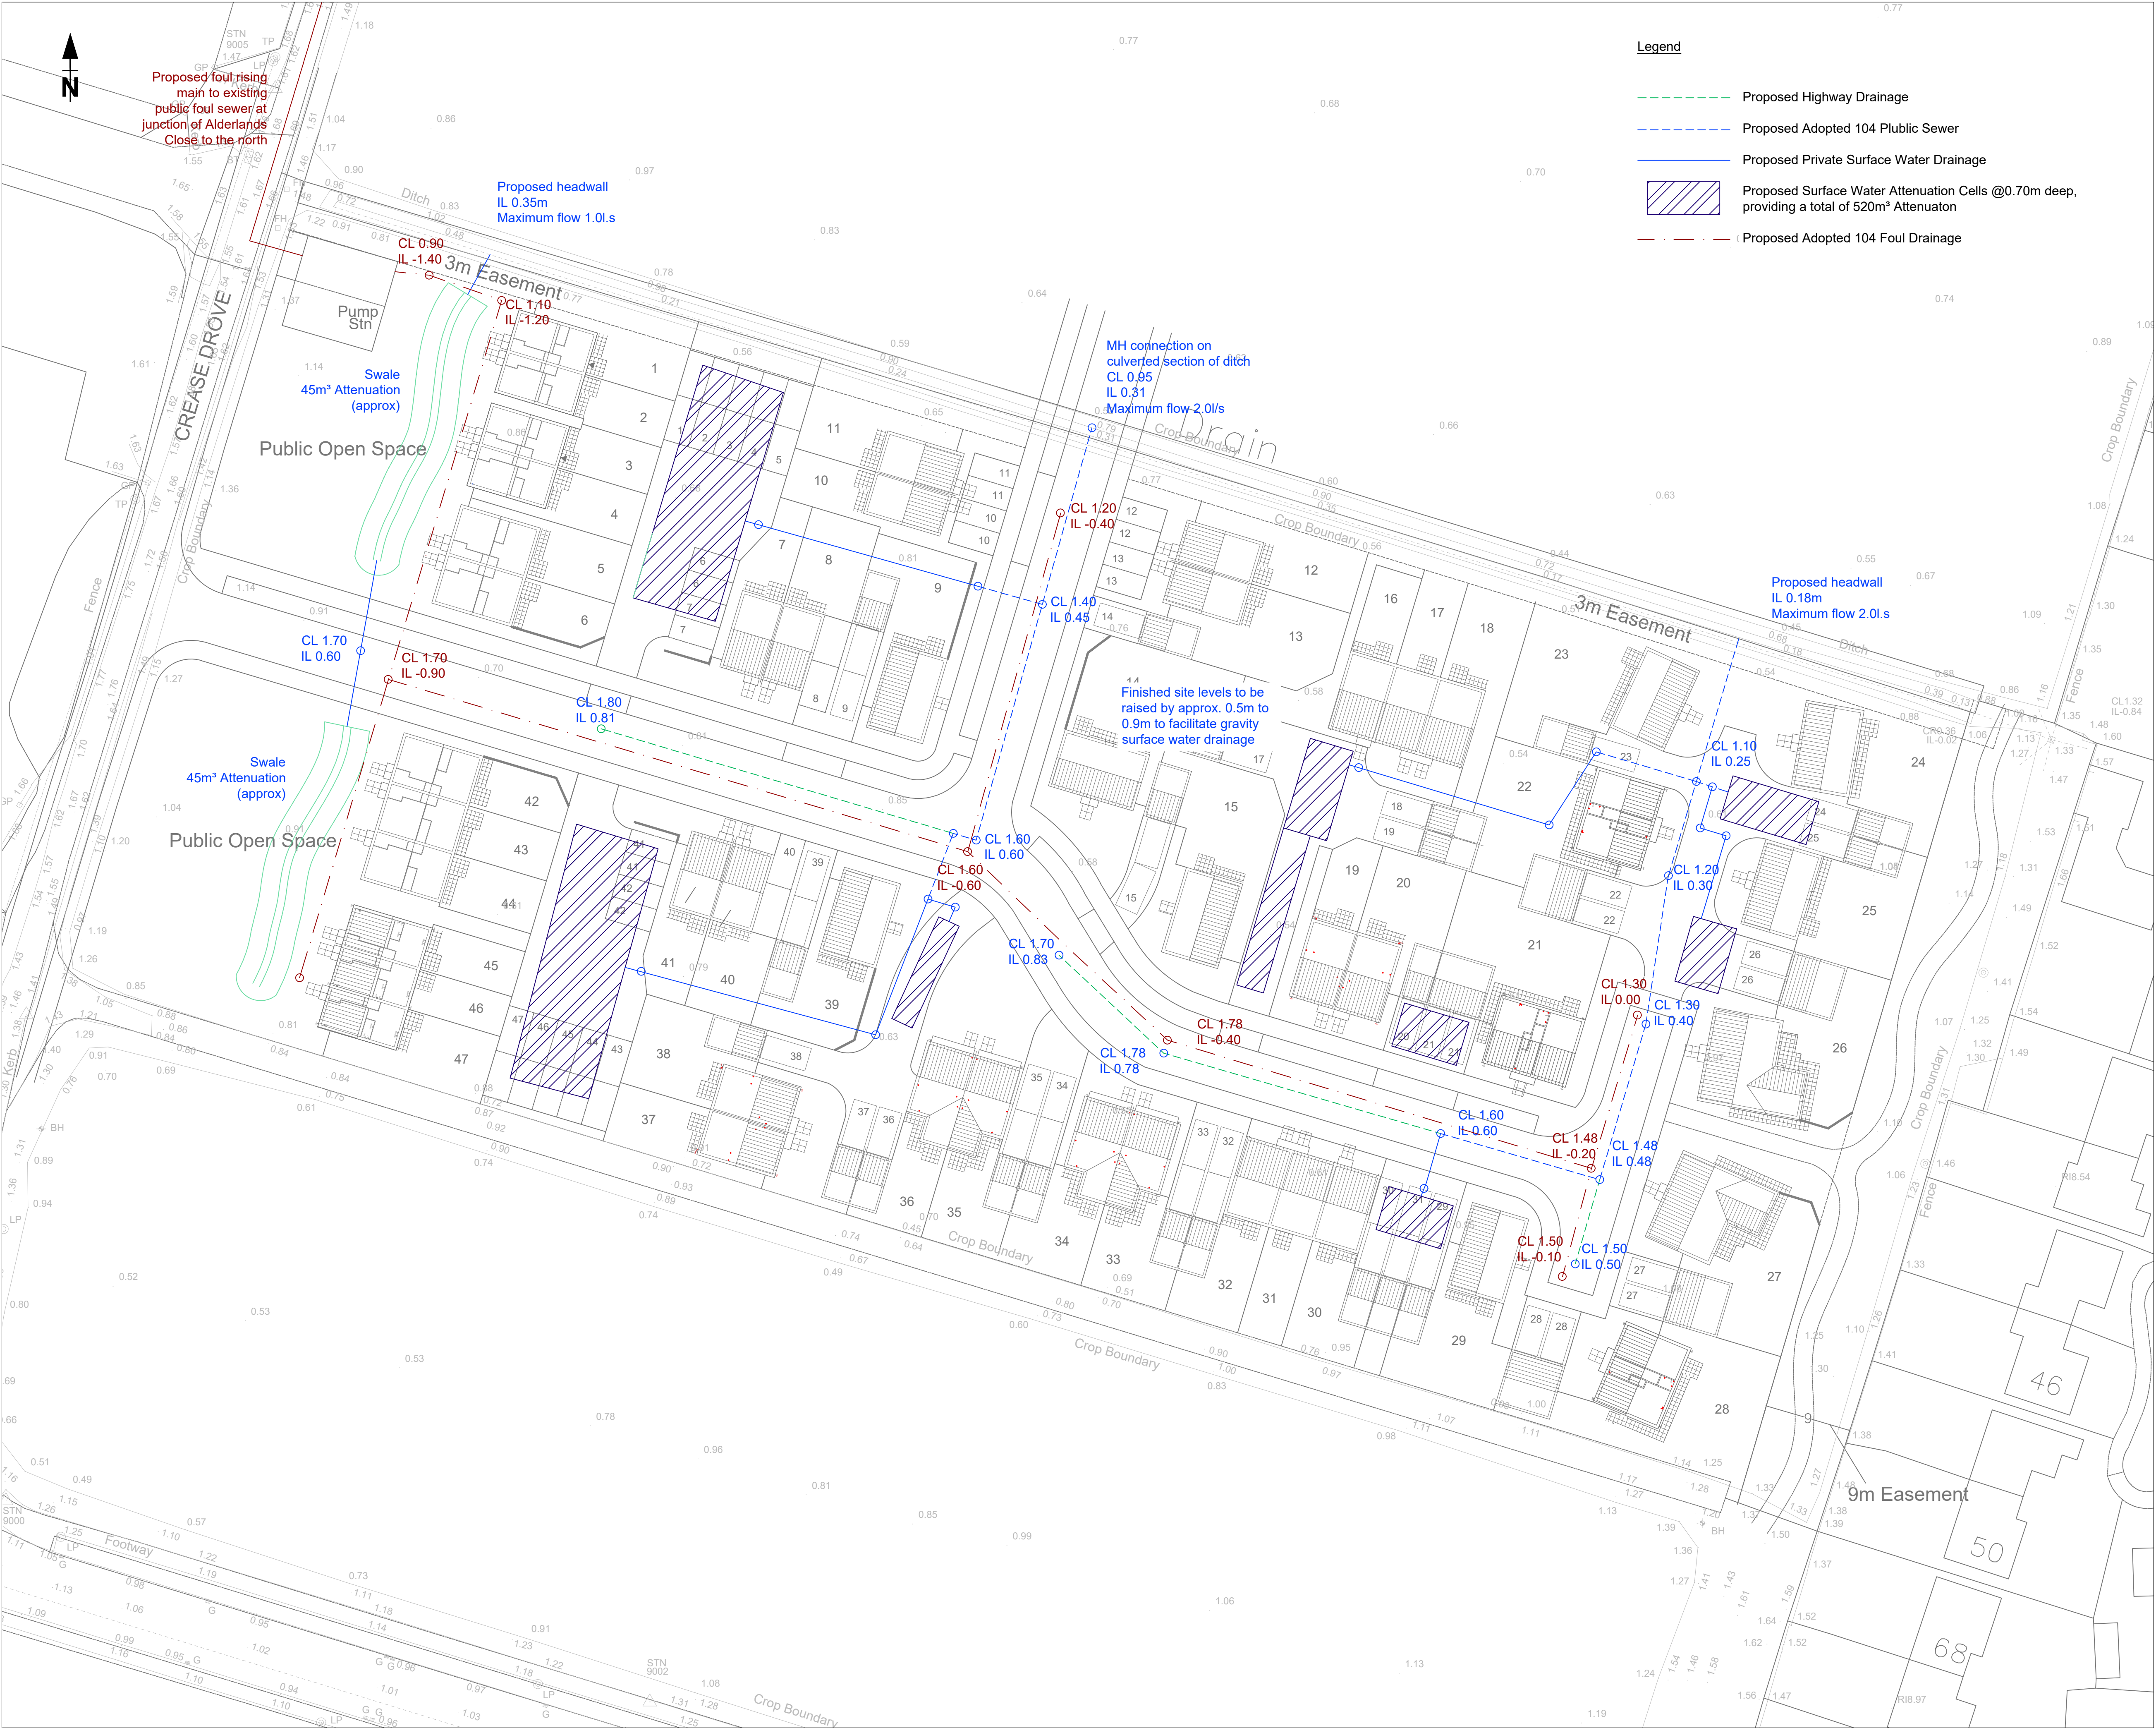

Legend

- Proposed Highway Drainage
- Proposed Adopted 104 Public Sewer
- Proposed Private Surface Water Drainage
- Proposed Surface Water Attenuation Cells @0.70m deep, providing a total of 520m³ Attenuation
- Proposed Adopted 104 Foul Drainage

THIS DOCUMENT HAS BEEN PREPARED IN ACCORDANCE WITH THE SCOPE OF INSPIRE DESIGN & DEVELOPMENT LTD'S APPOINTMENT WITH ITS CLIENT AND IS SUBJECT TO THE TERMS OF THAT APPOINTMENT. INSPIRE DESIGN & DEVELOPMENT LTD ACCEPTS NO LIABILITY FOR ANY USE OF THIS DOCUMENT OTHER THAN BY ITS CLIENT AND ONLY FOR THE PURPOSES FOR WHICH IT WAS PREPARED AND PROVIDED, © INSPIRE DESIGN & DEVELOPMENT LTD 2018

- NOTES:**
- The information indicated on this outline drainage strategy is indicative only. All cover and invert levels are subject to detailed design.

REV	DATE	NAME	CHECK	NOTE
DRAWING STATUS:				
FOR INFORMATION				
CLIENT				
ASHWOOD HOMES				
				
PROJECT				
FINCHAM, CROWLAND				
DRAWING TITLE				
DRAINAGE STRATEGY LAYOUT PLAN				
DRAWN		CHECKED		APPROVED
LB		CR		CR
DATE				SCALE @ A1
30 May 18				N.T.S
DRAWING No.				REVISION No.
AHL-1356-01-DR-001				P0