



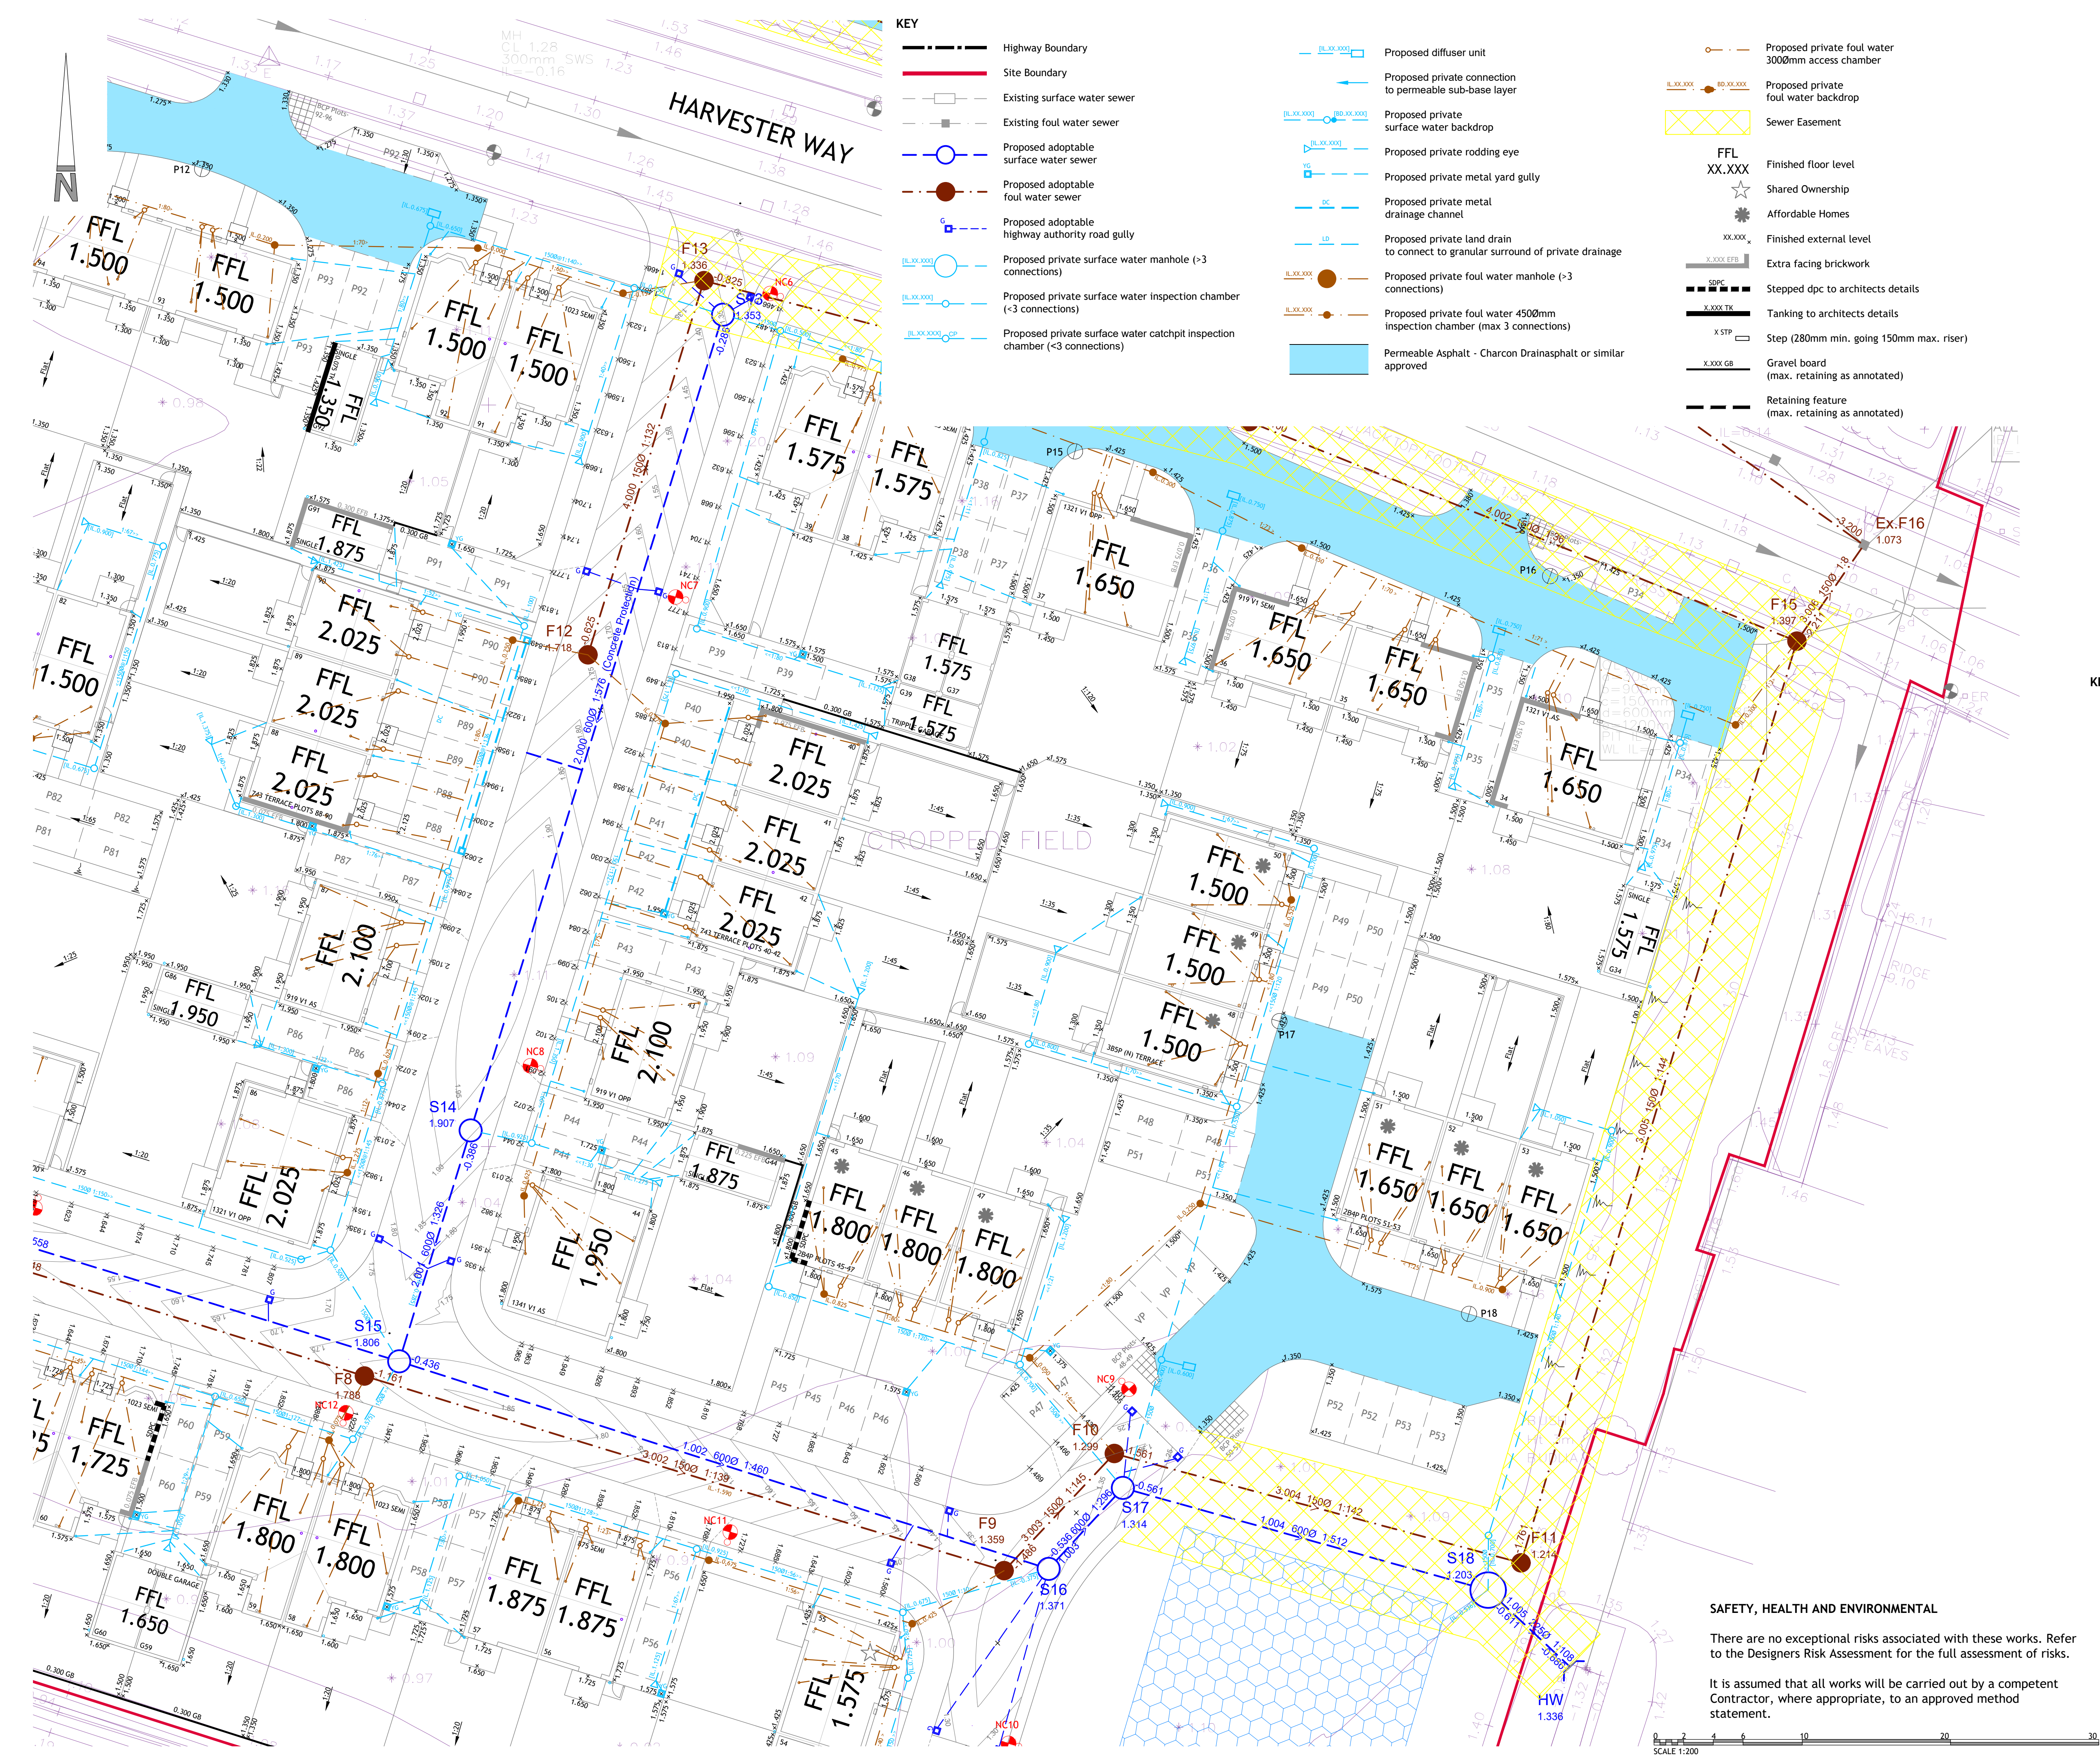

- Notes
- Contractors must check all dimensions on site. Only figured dimensions are to be worked from. Discrepancies must be reported to the architect or engineer before proceeding. © this drawing is copyright.
 - Reproduced from OS sitemap © by permission of ordnance survey® on behalf of the controller of her majesty's stationery office. © Crown Copyright 2008. All rights reserved. Licence number 100007126.
 - Until technical approval has been obtained from the relevant authorities, all drawings are issued as preliminary and not for construction. Should the contractor commence site work prior to approval being given it is entirely at their own risk.
 - Woods Hardwick cannot accept liability for any discrepancies in terms of coordinates or any other information deciphered from dwg's.
 - The exact location and level of all existing sewers, drains and services to be confirmed on site prior to the commencement of any works.
 - All adoptable drainage to comply with sewers for adoption 6th edition.
 - All private drainage to comply with section H of the building regulations 2000 (2002 edition) and BS 8301:1985.
 - No surface water shall drain from private land onto adoptable highway or vice versa.
 - Drainage to be constructed from the outfall in an upstream direction.
 - All private drainage to be 100mm diameter unless shown otherwise.
 - All foul access chambers (300mmØ) to be 100mm diameter unless shown otherwise.
 - All manholes / inspection cover & frames and gullies within private drives to be B125 class, A15 in pedestrian areas.

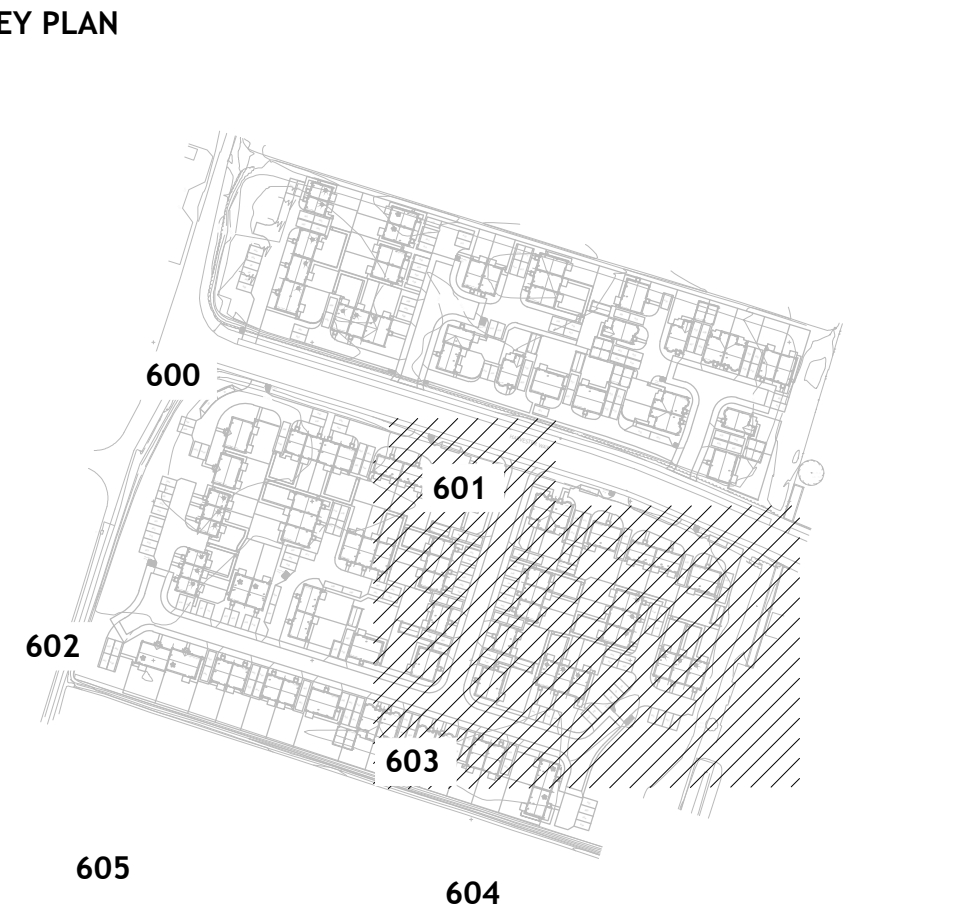

REV	DESCRIPTION	DRN	CHD	DATE
1	PRELIMINARY			
2	INFORMATION			
3	TENDER			
4	CONSTRUCTION			
5	AS BUILT			
SCALE	1:200 @ A1	DATE	APRIL 2019	
DRAWN	BS	CHK	JL	
DRAWING NO.	18127-CROW-5-603	REV	-	
TITLE	HARVESTER WAY CROWLAND			
DETAILS	ENGINEERING LAYOUTS SHEET 4 OF 6			

Woods Hardwick
Architecture | Engineering | Planning | Surveying

BEDFORD : HEAD OFFICE
15-17 Goldington Road
Bedford MK40 3NH
T: +44 (0) 1234 268862

BIRMINGHAM
Fort Dunlop, Fort Parkway
Birmingham B24 9FE
T: +44 (0) 121 6297784

ONLINE: mail@woodshardwick.com | woodshardwick.com

PLEASE CONSIDER THE ENVIRONMENT BEFORE PRINTING THIS DRAWING

SAFETY, HEALTH AND ENVIRONMENTAL

There are no exceptional risks associated with these works. Refer to the Designers Risk Assessment for the full assessment of risks.

It is assumed that all works will be carried out by a competent Contractor, where appropriate, to an approved method statement.