


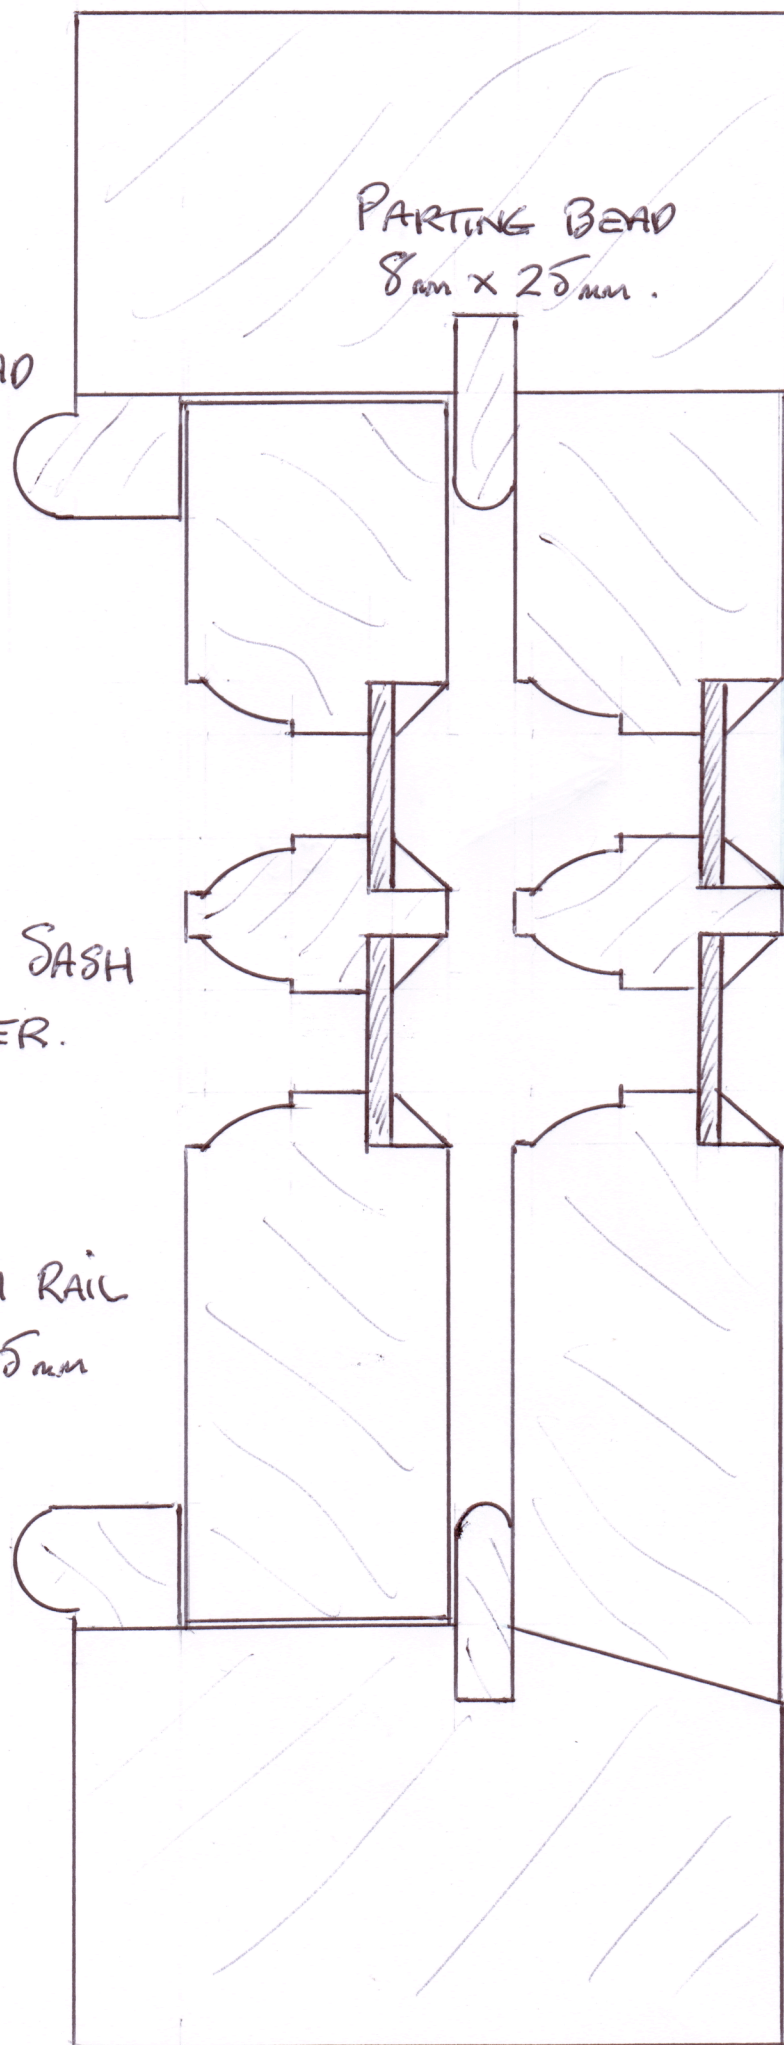

PARTING BEAD
8mm x 25mm.

HEAD - JAMB
50mm x 95mm.

STAFF BEAD
20mm x 15mm

TOP - SIDE RAIL
45mm x 35mm

REAR
SLIDING SASH
1 NUMBER.

HORIZONTAL
GLAZING BARS
2 NUMBER
20mm x 35mm

BOTTOM RAIL
70mm x 35mm

FRONT
FIXED SASHES
2 NUMBER.

BOTTOM RAIL
80mm x 35mm

CILL
55mm x 95

YORKSHIRE SLIDING SASH WINDOW SECTIONS