


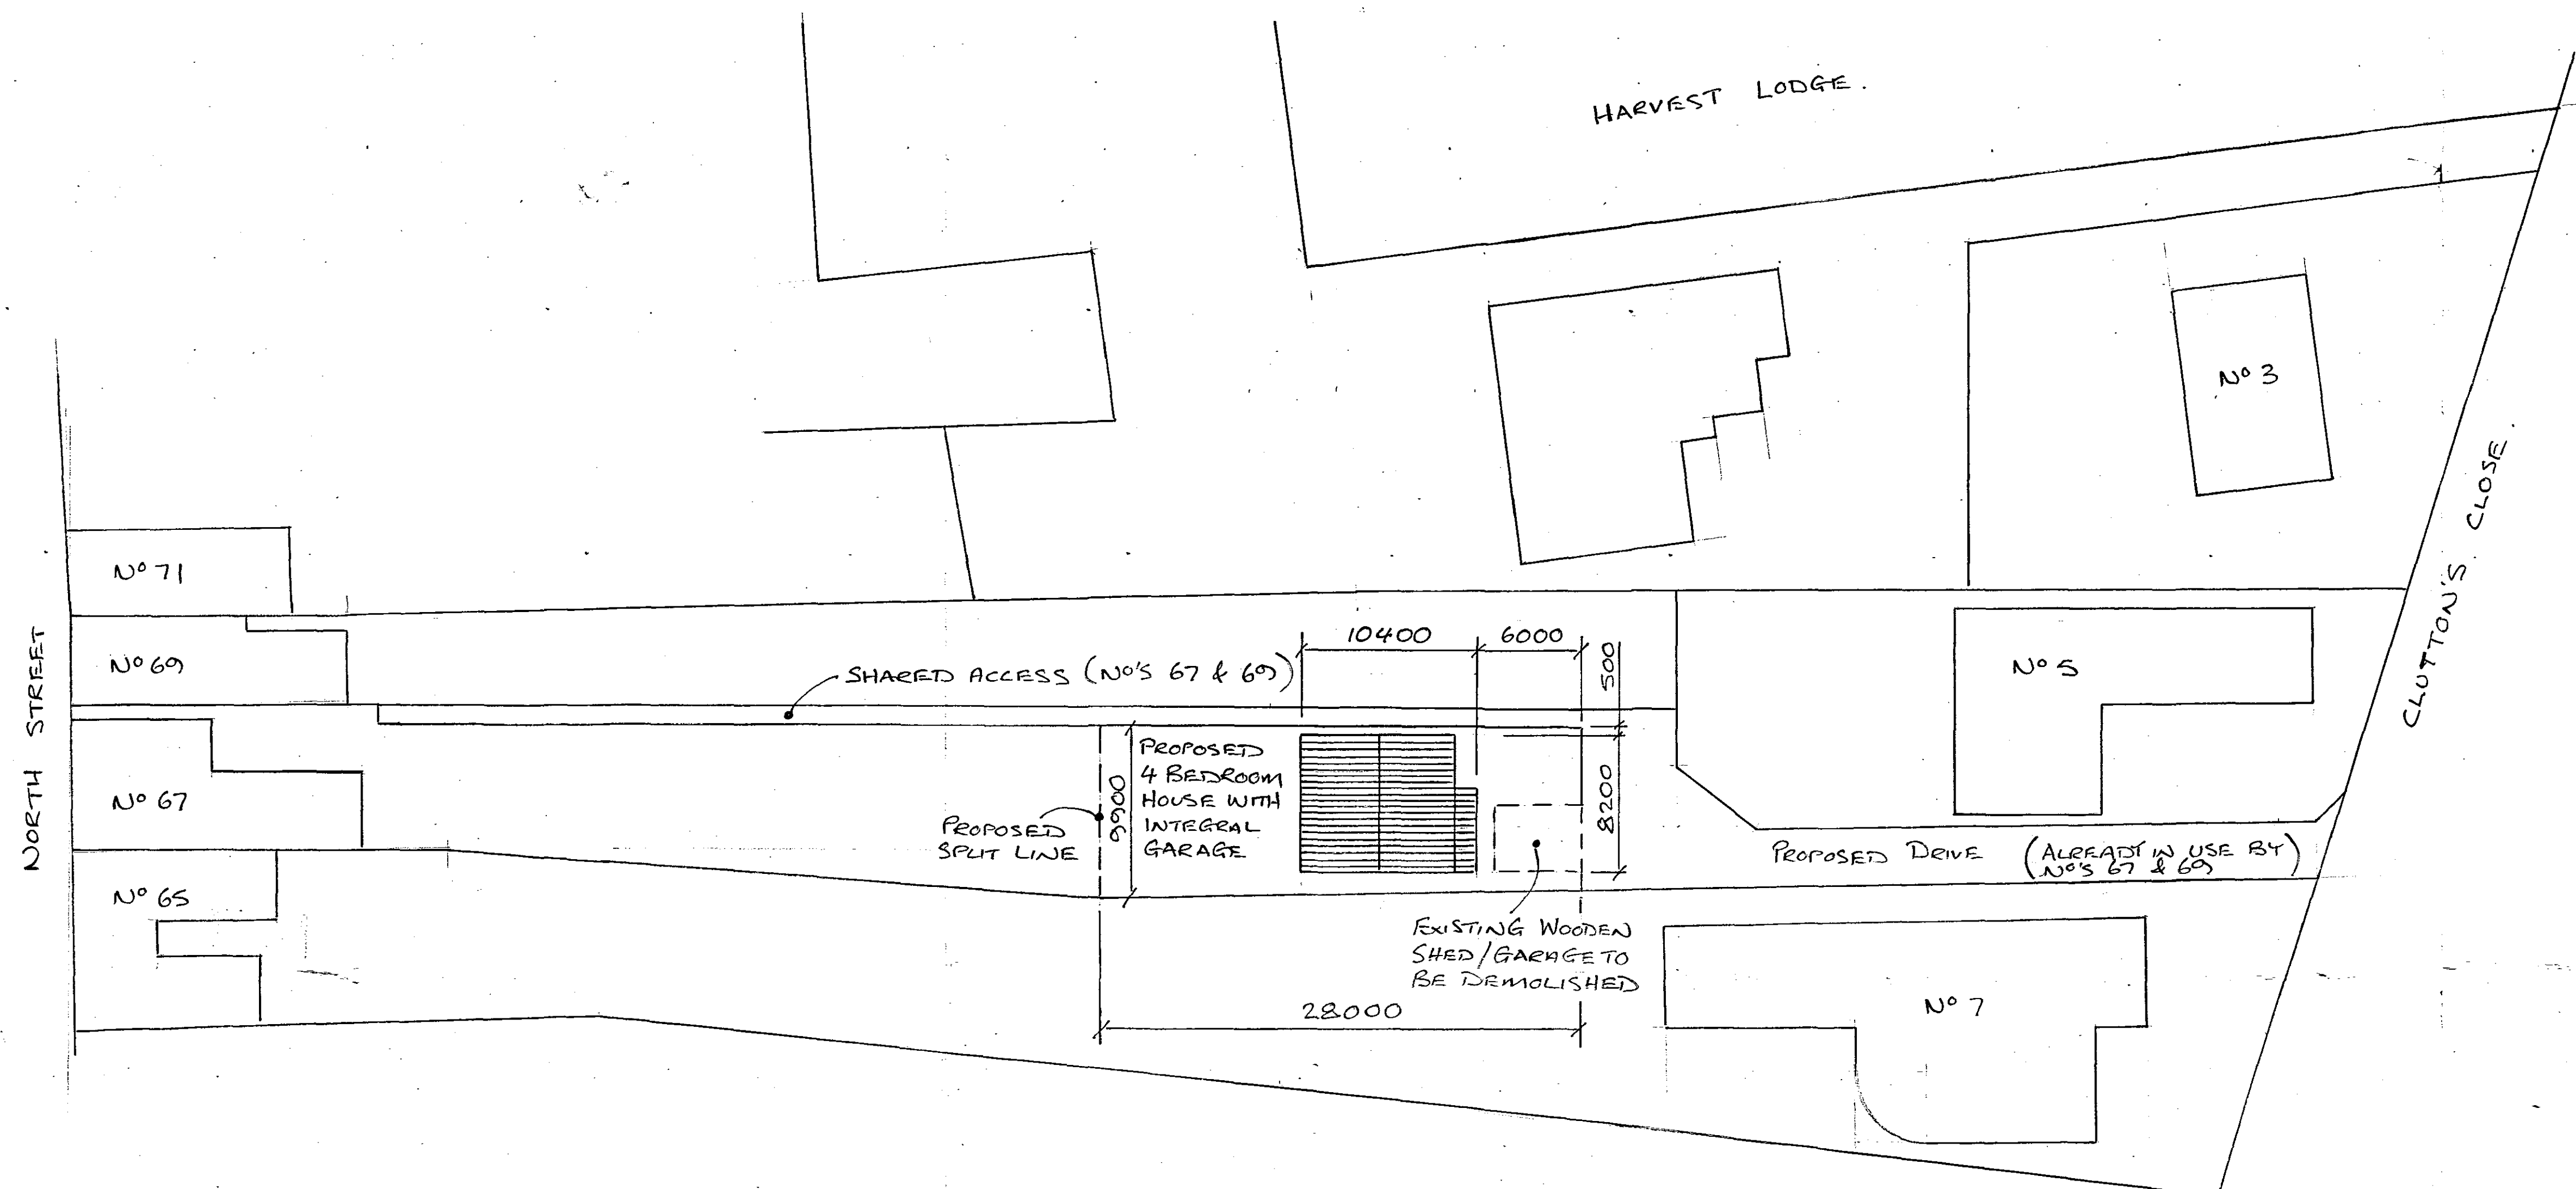


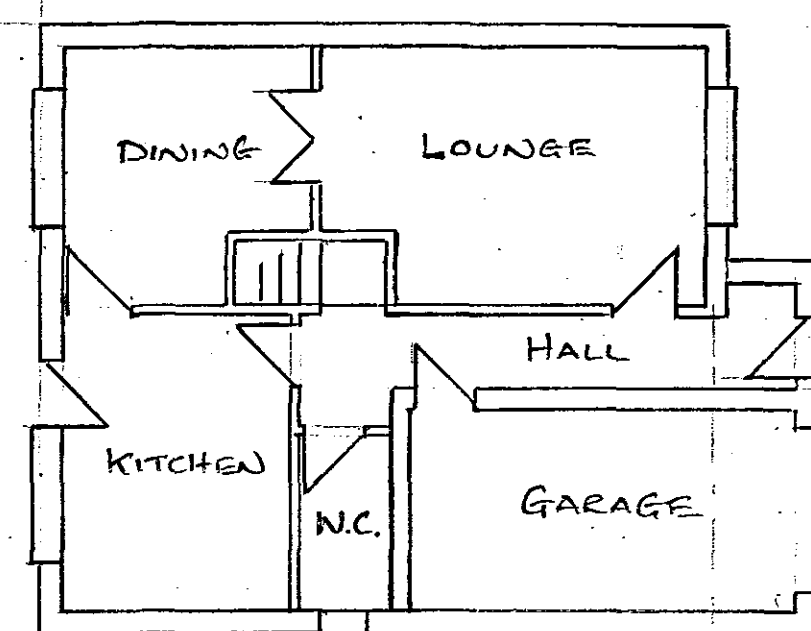



PROPOSED SITE PLAN.

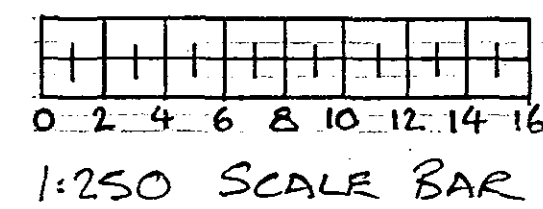


PROPOSED GROUND FLOOR PLAN

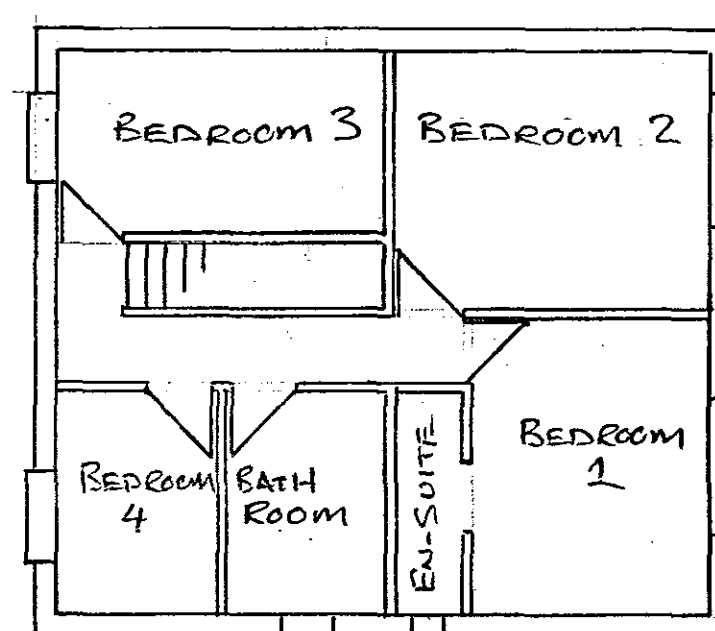


PROPOSED FIRST FLOOR PLAN

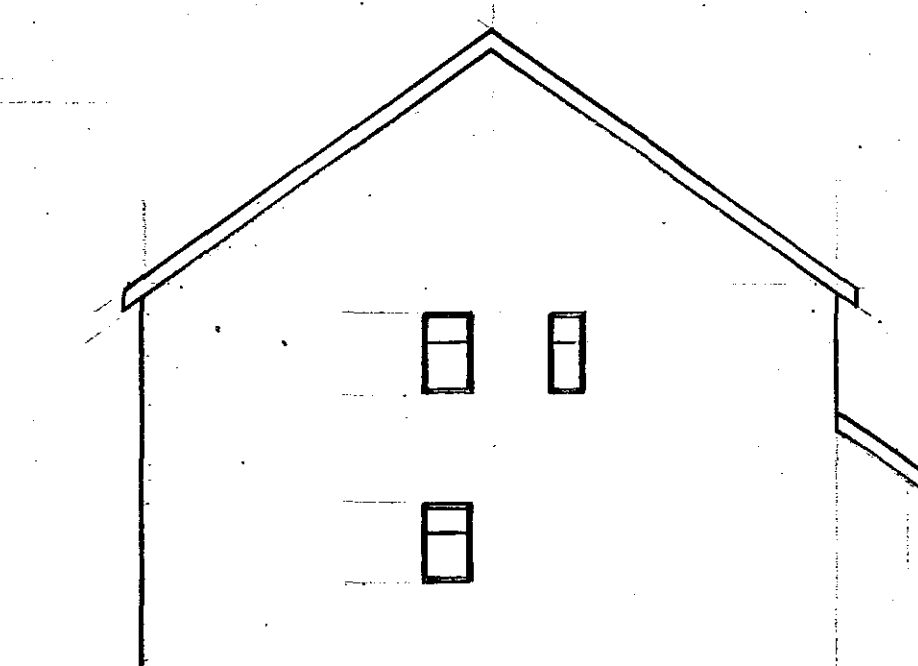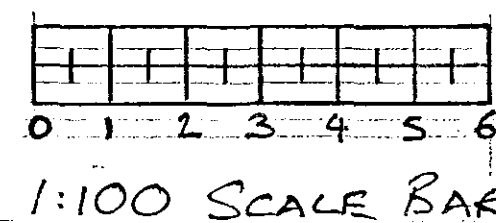

PROPOSED SIDE ELEVATION

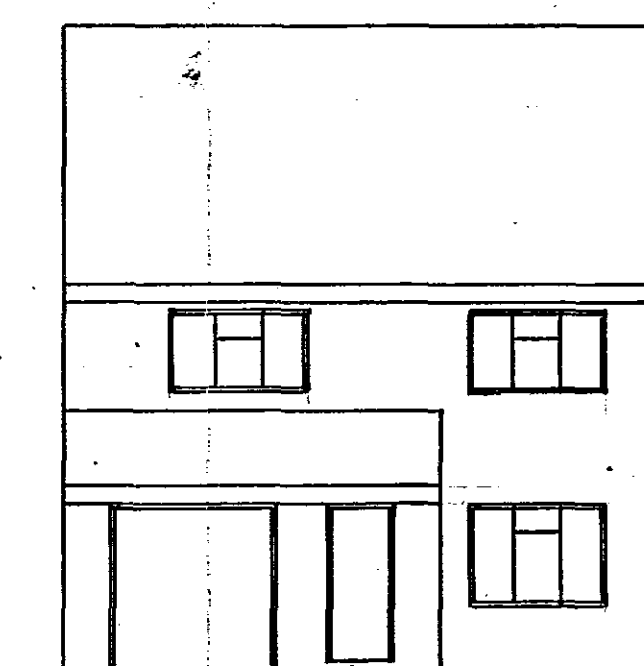

PROPOSED FRONT ELEVATION

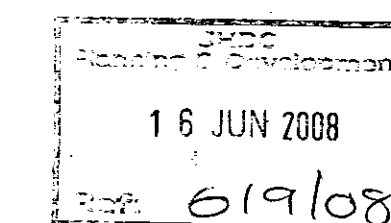

**DETERMINED
PLAN**

A-LINE DESIGN CONSULTANTS LTD
PROPOSED FOUR BEDROOM
HOUSE TO THE REAR OF N°
67 NORTH STREET, CROWLAND
DRAWN - *M. Smith* TEL 01733 326467
SCALE - 1:100, 1:250
DRG N° 2229.