

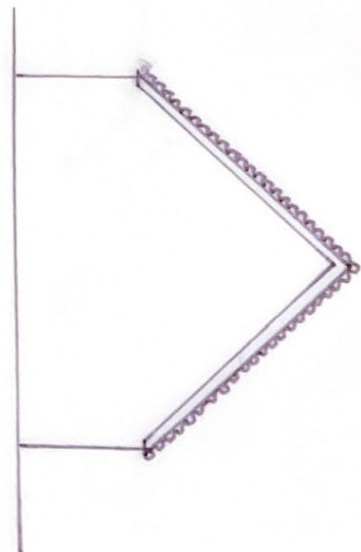
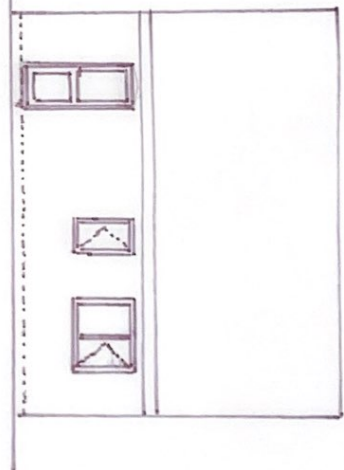


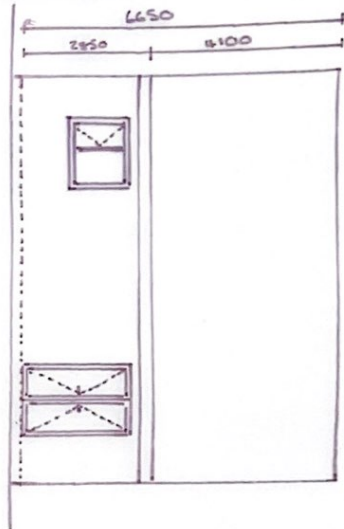

FRONT ELEVATION

REAR ELEVATION

ROOF PITCH TO MATCH
1 LOD RD + 3 LOD ROAD

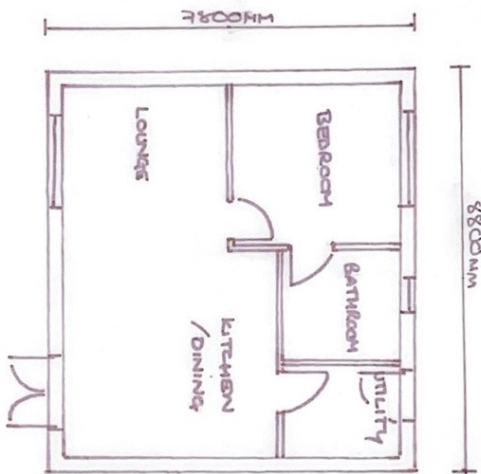

FLOOR PLAN

ELEVATIONS + FLOOR PLAN

NOTES:

All dimensions must be checked on site and not scaled from this drawing.

Client: MR + MRS LETCHER
Job Title: 1 LOD RD - ANKUR

Scale: 1:100
Drawn by: CL
Date: 09/06/21

Drawing Title: ELEVATIONS
Dwg No.: C-210-A

Rev