


Contrasting brick option on plots 04, 09, 10, 33, 34 and 39.



FRONT ELEVATION
Contrasting Brick option



GROUND FLOOR
FLOOR AREA: 41.83m²
TOTAL FLOOR AREA: 83.66m²

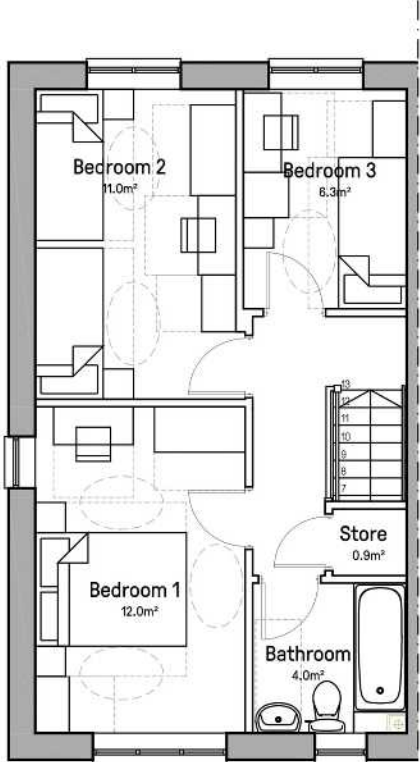


FIRST FLOOR
FLOOR AREA: 41.83m²

Materials Schedule

- 1 Walls: PD Edenhall 'Peakdale Range' Leamington Wine
- 2 Walls: PD Edenhall 'Peakdale Range' Scarborough Sunrise
- 3 Roof and Canopy: Russel 'Dark Grey' Roof Tiles
- 4 Windows: White uPVC
- 5 Fascia Board: White uPVC
- 6 Rainwater Goods: Black uPVC
- 7 Door: Birtley 'Whitburn' or similar grained effect 'Black'
- 8 Buff Stone Lintels and Cills

Obscured glazing

Gable windows omitted on plots 03, 04, 34, 35, 39 and 40

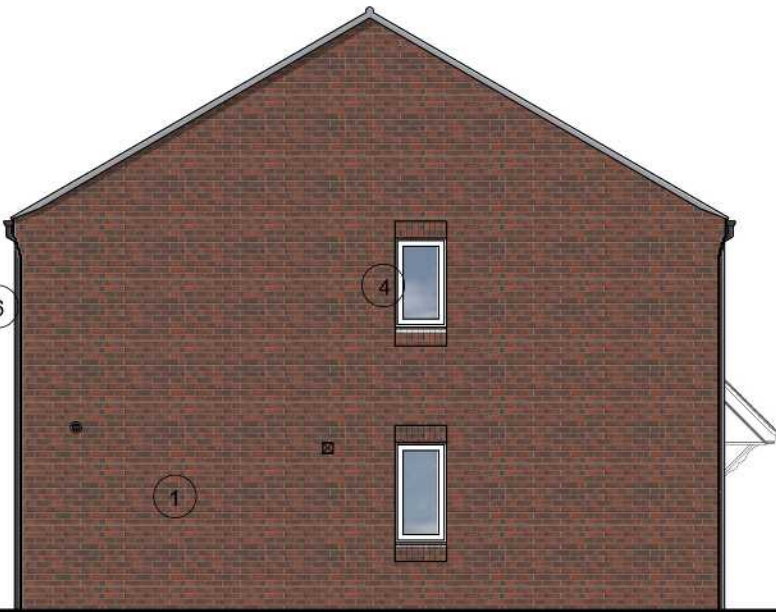

SIDE ELEVATION



FRONT ELEVATION



REAR ELEVATION

Notes – Copyright in this drawing remains the property of BM3 Architecture Limited. – Do not scale this drawing. Work to figured dimensions only. – Contractors and consultants are to advise BM3 Architecture Limited of any discrepancies.	Revision	Date	By	Chkd	Project			Drawing			Client		BM3
	C - UPDATED BASED ON BRICK OPTIONS. MATERIAL SCHEDULE ADDED. METER BOX POSITIONS UPDATED	11.06.19	JB	JJ	CREASE DROVE CROWLAND PETERBOROUGH			HOUSE TYPE F131 3 BED / 5 PERSON			Partner		
	D - METER BOXES UPDATED	13.06.19	JB	JJ									
	E - GABLE WINDOWS NOTE AMENDED.	01.08.19	JB	JJ									
						Scale	Dated	Job No.	Drawing No.	Drawn by	Checked	CiSfb Element	Revision
						1:100@A3	14.12.2018	70688	D11	JB	JJ	PLANNING	E