



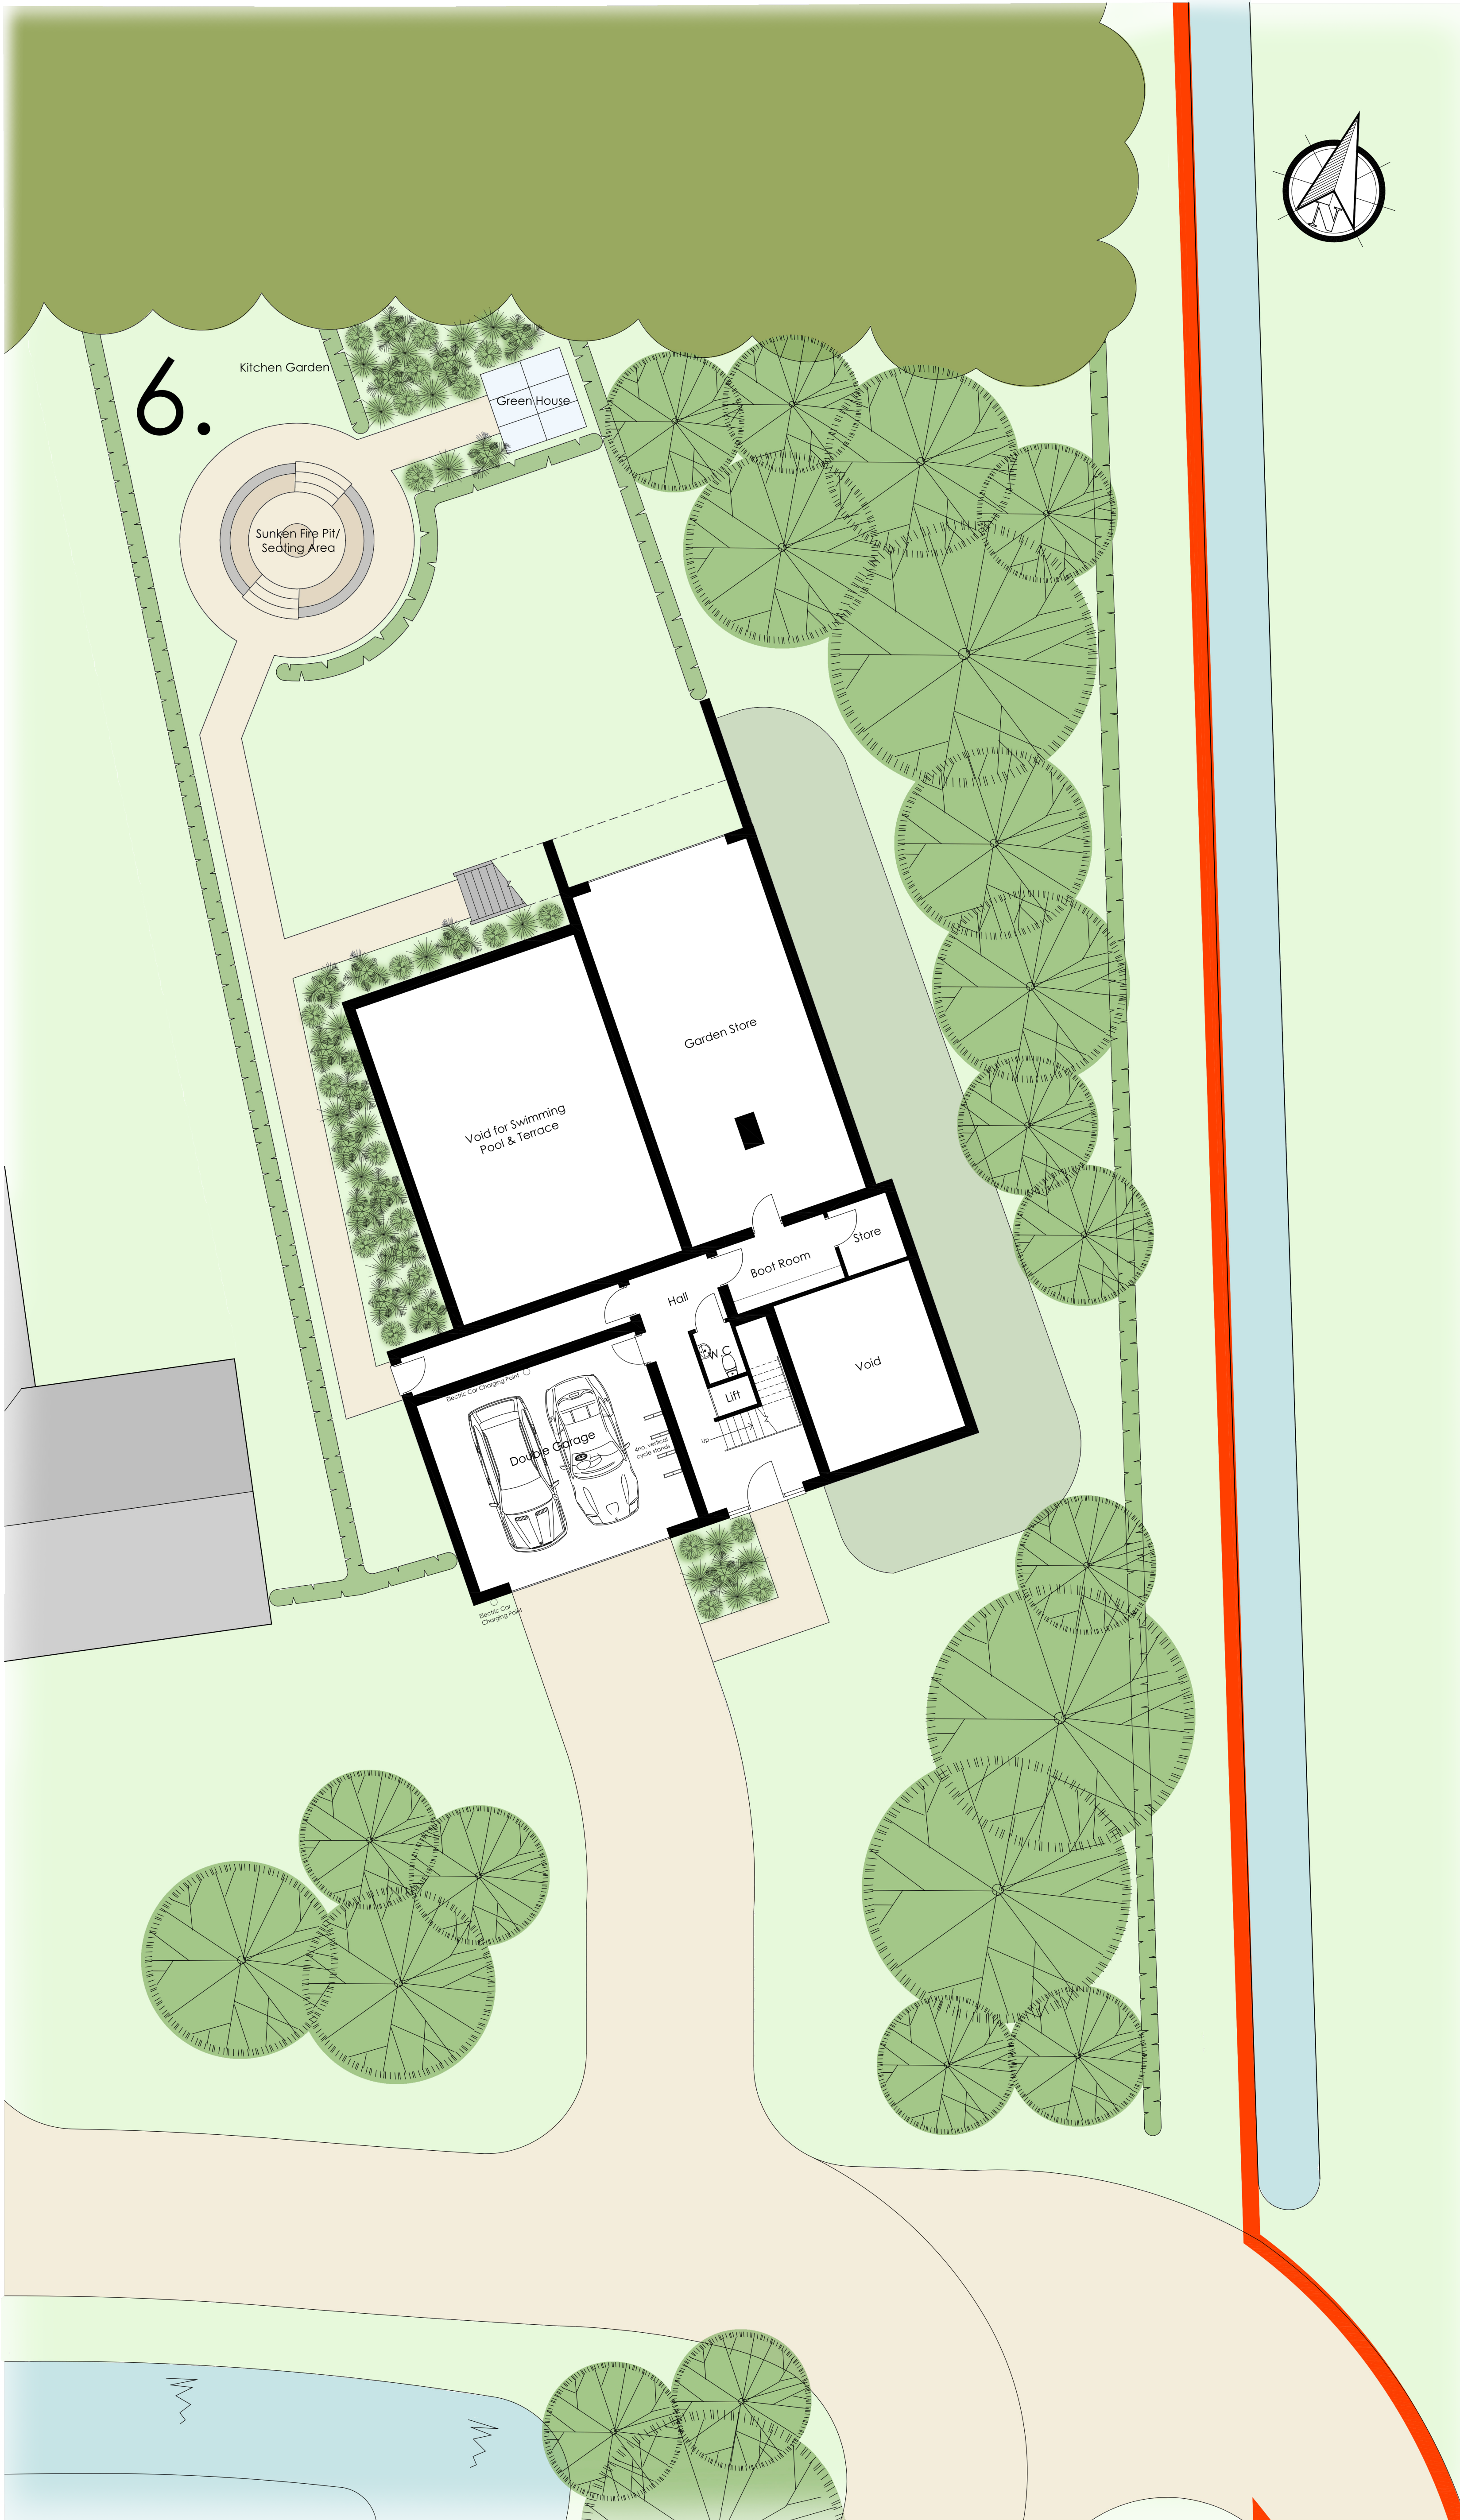

B	25.06.2019	EG	Plot 6 Illustrative Layout amended to suit new site layout.
A	13.02.2018	BCP	House type amended. Chimney amended and external staircase added.
REVISION	DATE	DRAWN	DESCRIPTION

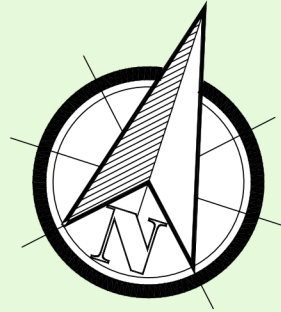

THE BOATHOUSE, HARBOUR SQUARE,
NENE PARADE, WISBECH,
CAMBRIDGESHIRE. PE13 3BH

T: 01945 467339
E: design@studio11architecture.co.uk
W: www.studio11architecture.co.uk

CLIENT AD, RM, JM & B Alcock

PROJECT Proposed Residential development of self-build/ custom build homes at James Road, Crowland.

DRAWING Illustrative Layout - Plot 6

DRAWN BCP	PROJECT DESIGNER KB	PROJECT DIRECTOR KB
DATE 06.02.2018	SCALE 1:100	PAPER SIZE A1

DRAWING NUMBER 421.SP.01

Working in partnership with **Ralph Charman Associates & Eleven Consultants**