

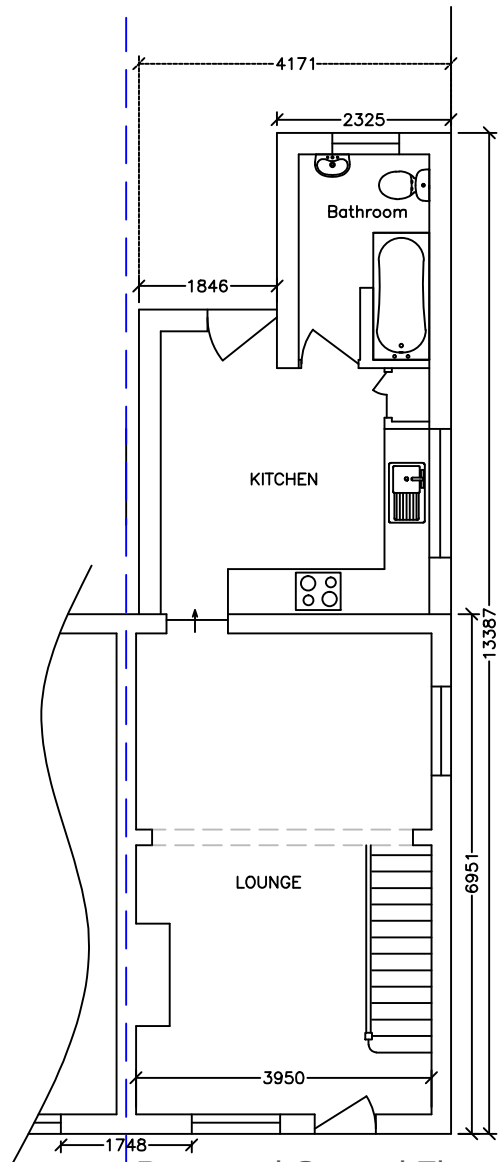



Proposed Ground Floor Plan.

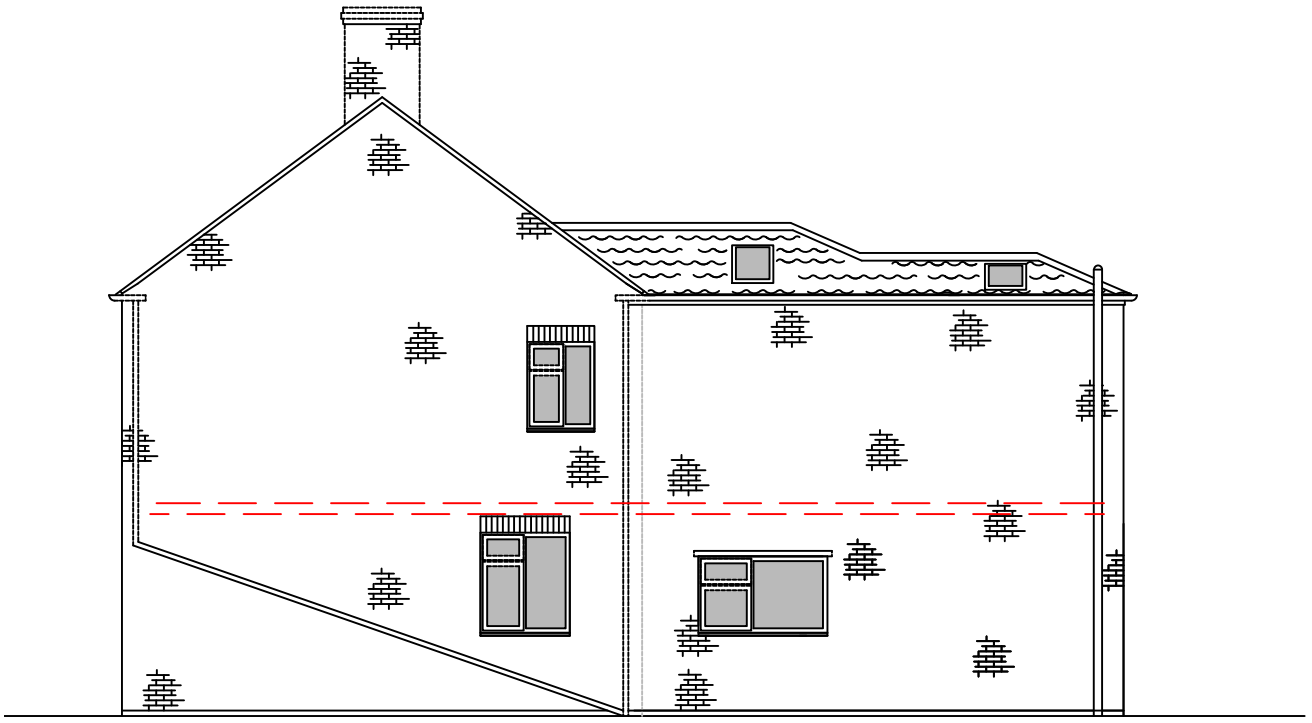


Proposed Side Elevation.

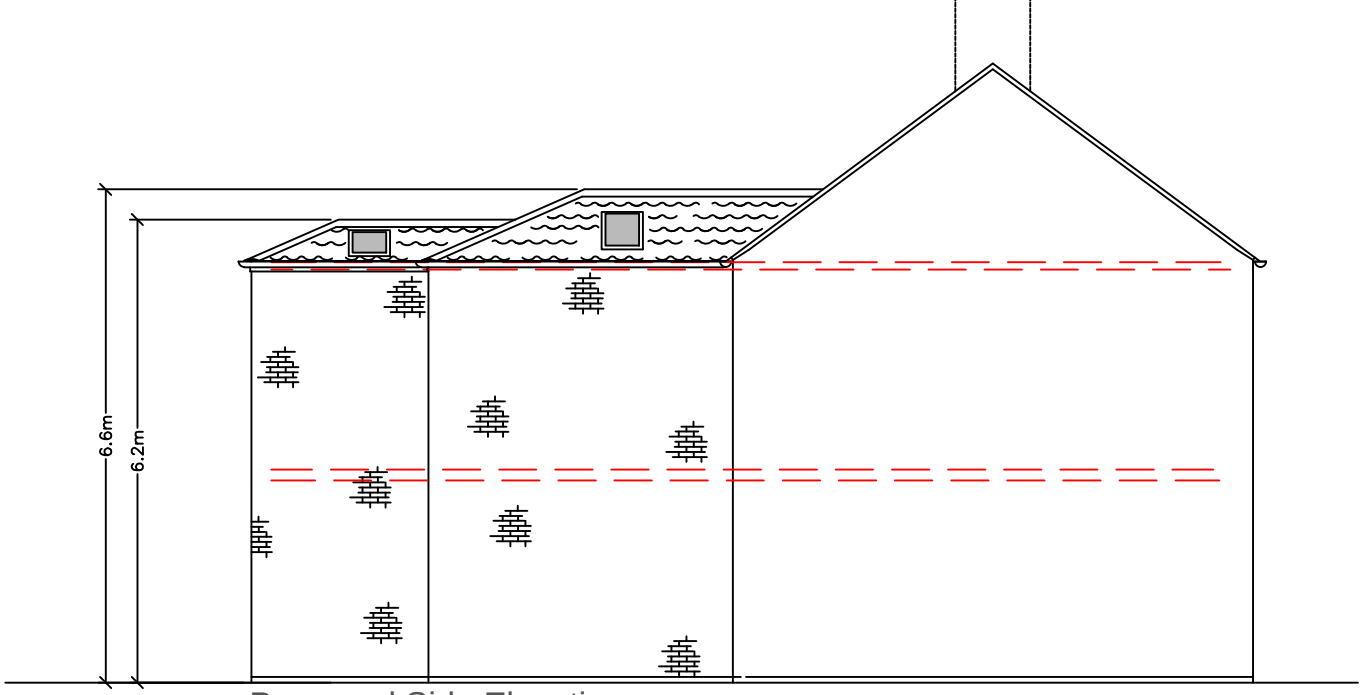


Proposed Side Elevation.

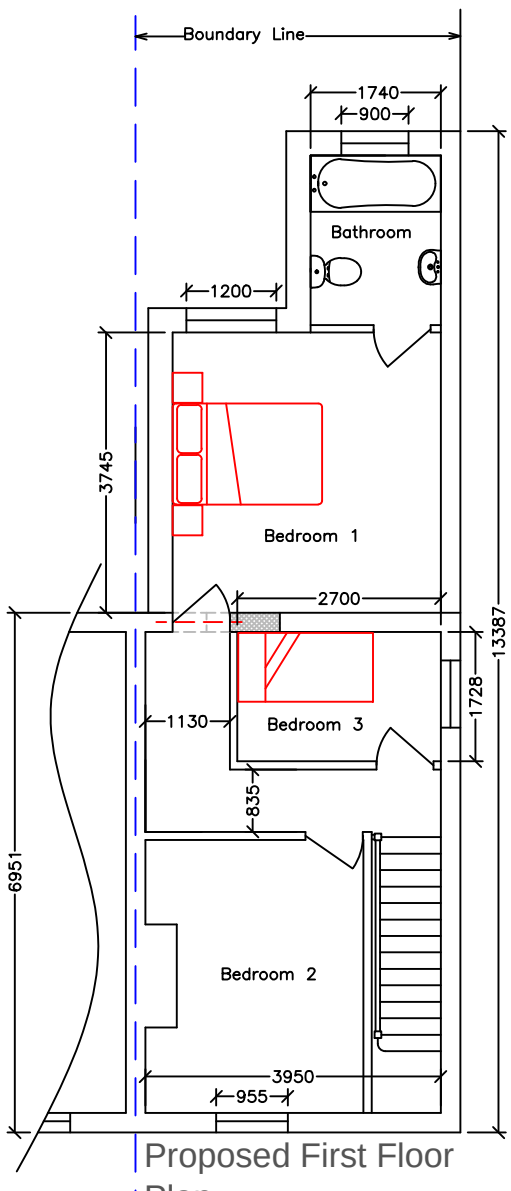

Proposed First Floor Plan.

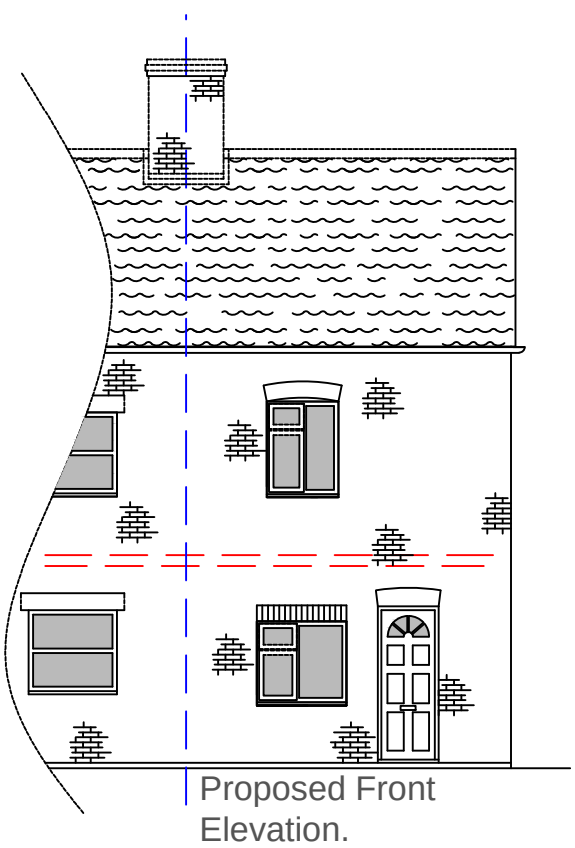

Proposed Front Elevation.

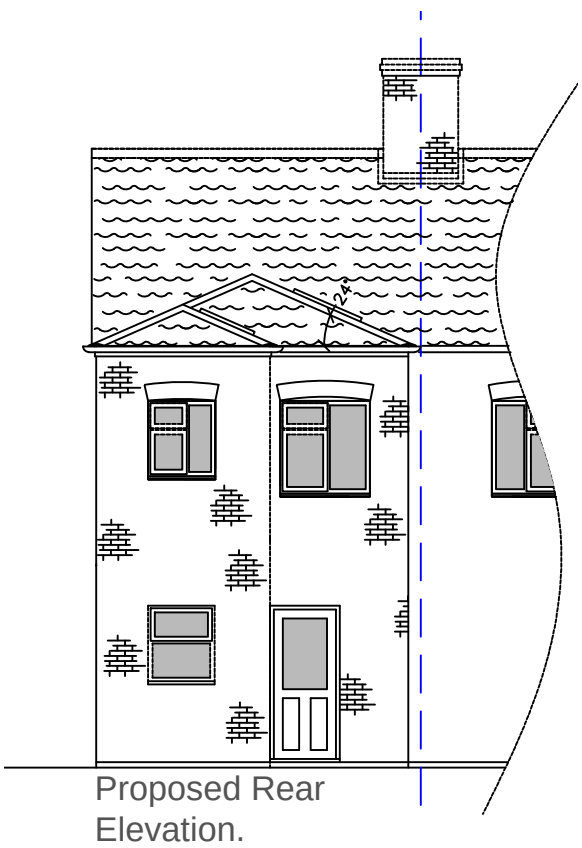

Proposed Rear Elevation.

0 0.5m 1m 1.5m
1:50

0 1m 2m 3m
1:100

0 2m 4m 6m
1:200

0 5m 10m 15m
1:500

0 10m 20m 30m 40m 50m
1:1250

Client
Mr & Mrs. M. Carrington.

Rev.	Date	Amendment	Initial
-	-	*	-

Project
1 Peterborough Road, Crowland, Peterborough, Cambs. PE6 0BB.

DO NOT SCALE

Drawing Title
Proposed Plans & Elevations.

Drawn	Date	Paper Size	Ref No.	Dwg No.	Revision
JPT	26-06-18	A3	2018-12	PL3	-

Scale
1/100

Preliminary	For Info	For Comment	Planning	Building Regs	Construction	As built	
☐	☐	☐	☒	☐	☐	☐	☐

Architectural Design Services
Glinton, Peterborough.
Jason Thomas
JasonADSservices@yahoo.co.uk
01733 252850 & 07841521271