

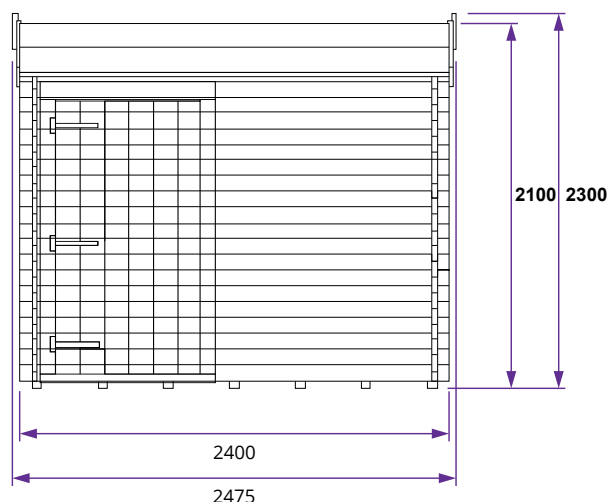


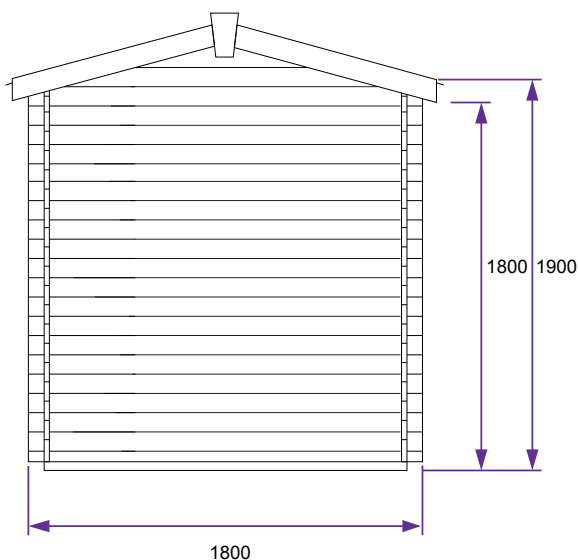

Taarmo Log Shed W1.8m x D2.4m

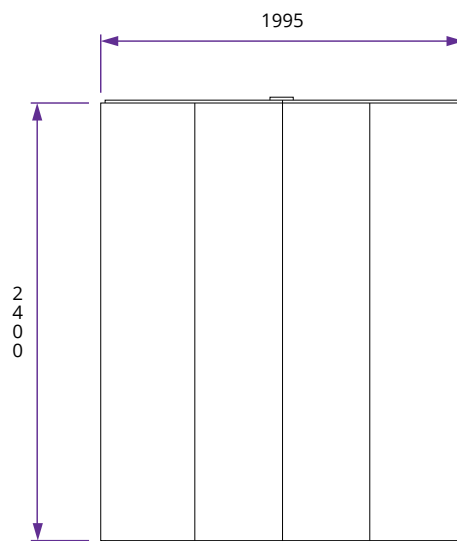

Specification

- **Overall External Dimensions:** 1.95m x 2.47m (6' 4" x 8' 1")
- **External Width:** 1.80m (5' 10")
- **External Depth:** 2.40m (7' 10")
- **Internal Width:** 1.62m (5' 3")
- **Internal Depth:** 2.22m (7' 3")
- **Internal Area (m²):** 3.59m²
- **Ridge Height:** 1.90m (6' 2")
- **Walls:** 19mm Tongue and Groove Timber
- **Timber:** Pressure Treated
- **Roof:** 11mm Tongue and Groove Timber
- **Roof Covering:** Super Felt Included as Standard

- **Floor:** 11mm Tongue and Groove Timber
 - **Floor Bearers:** Pressure Treated
 - **Door Opening Size:** 1.58m x 0.64m (5' 2" x 2' 1")
 - **Door Locking System:** Zinc-plated Hasp and Clasp
 - **Approx. Assembly Time:** 1 - 2 Days*
- *This is an approximate time only, based on 2 people. Assembly time may vary depending on season/weather conditions, foundation type, ability of those constructing, etc
- **Please Note:** All fixings needed for assembly are supplied