


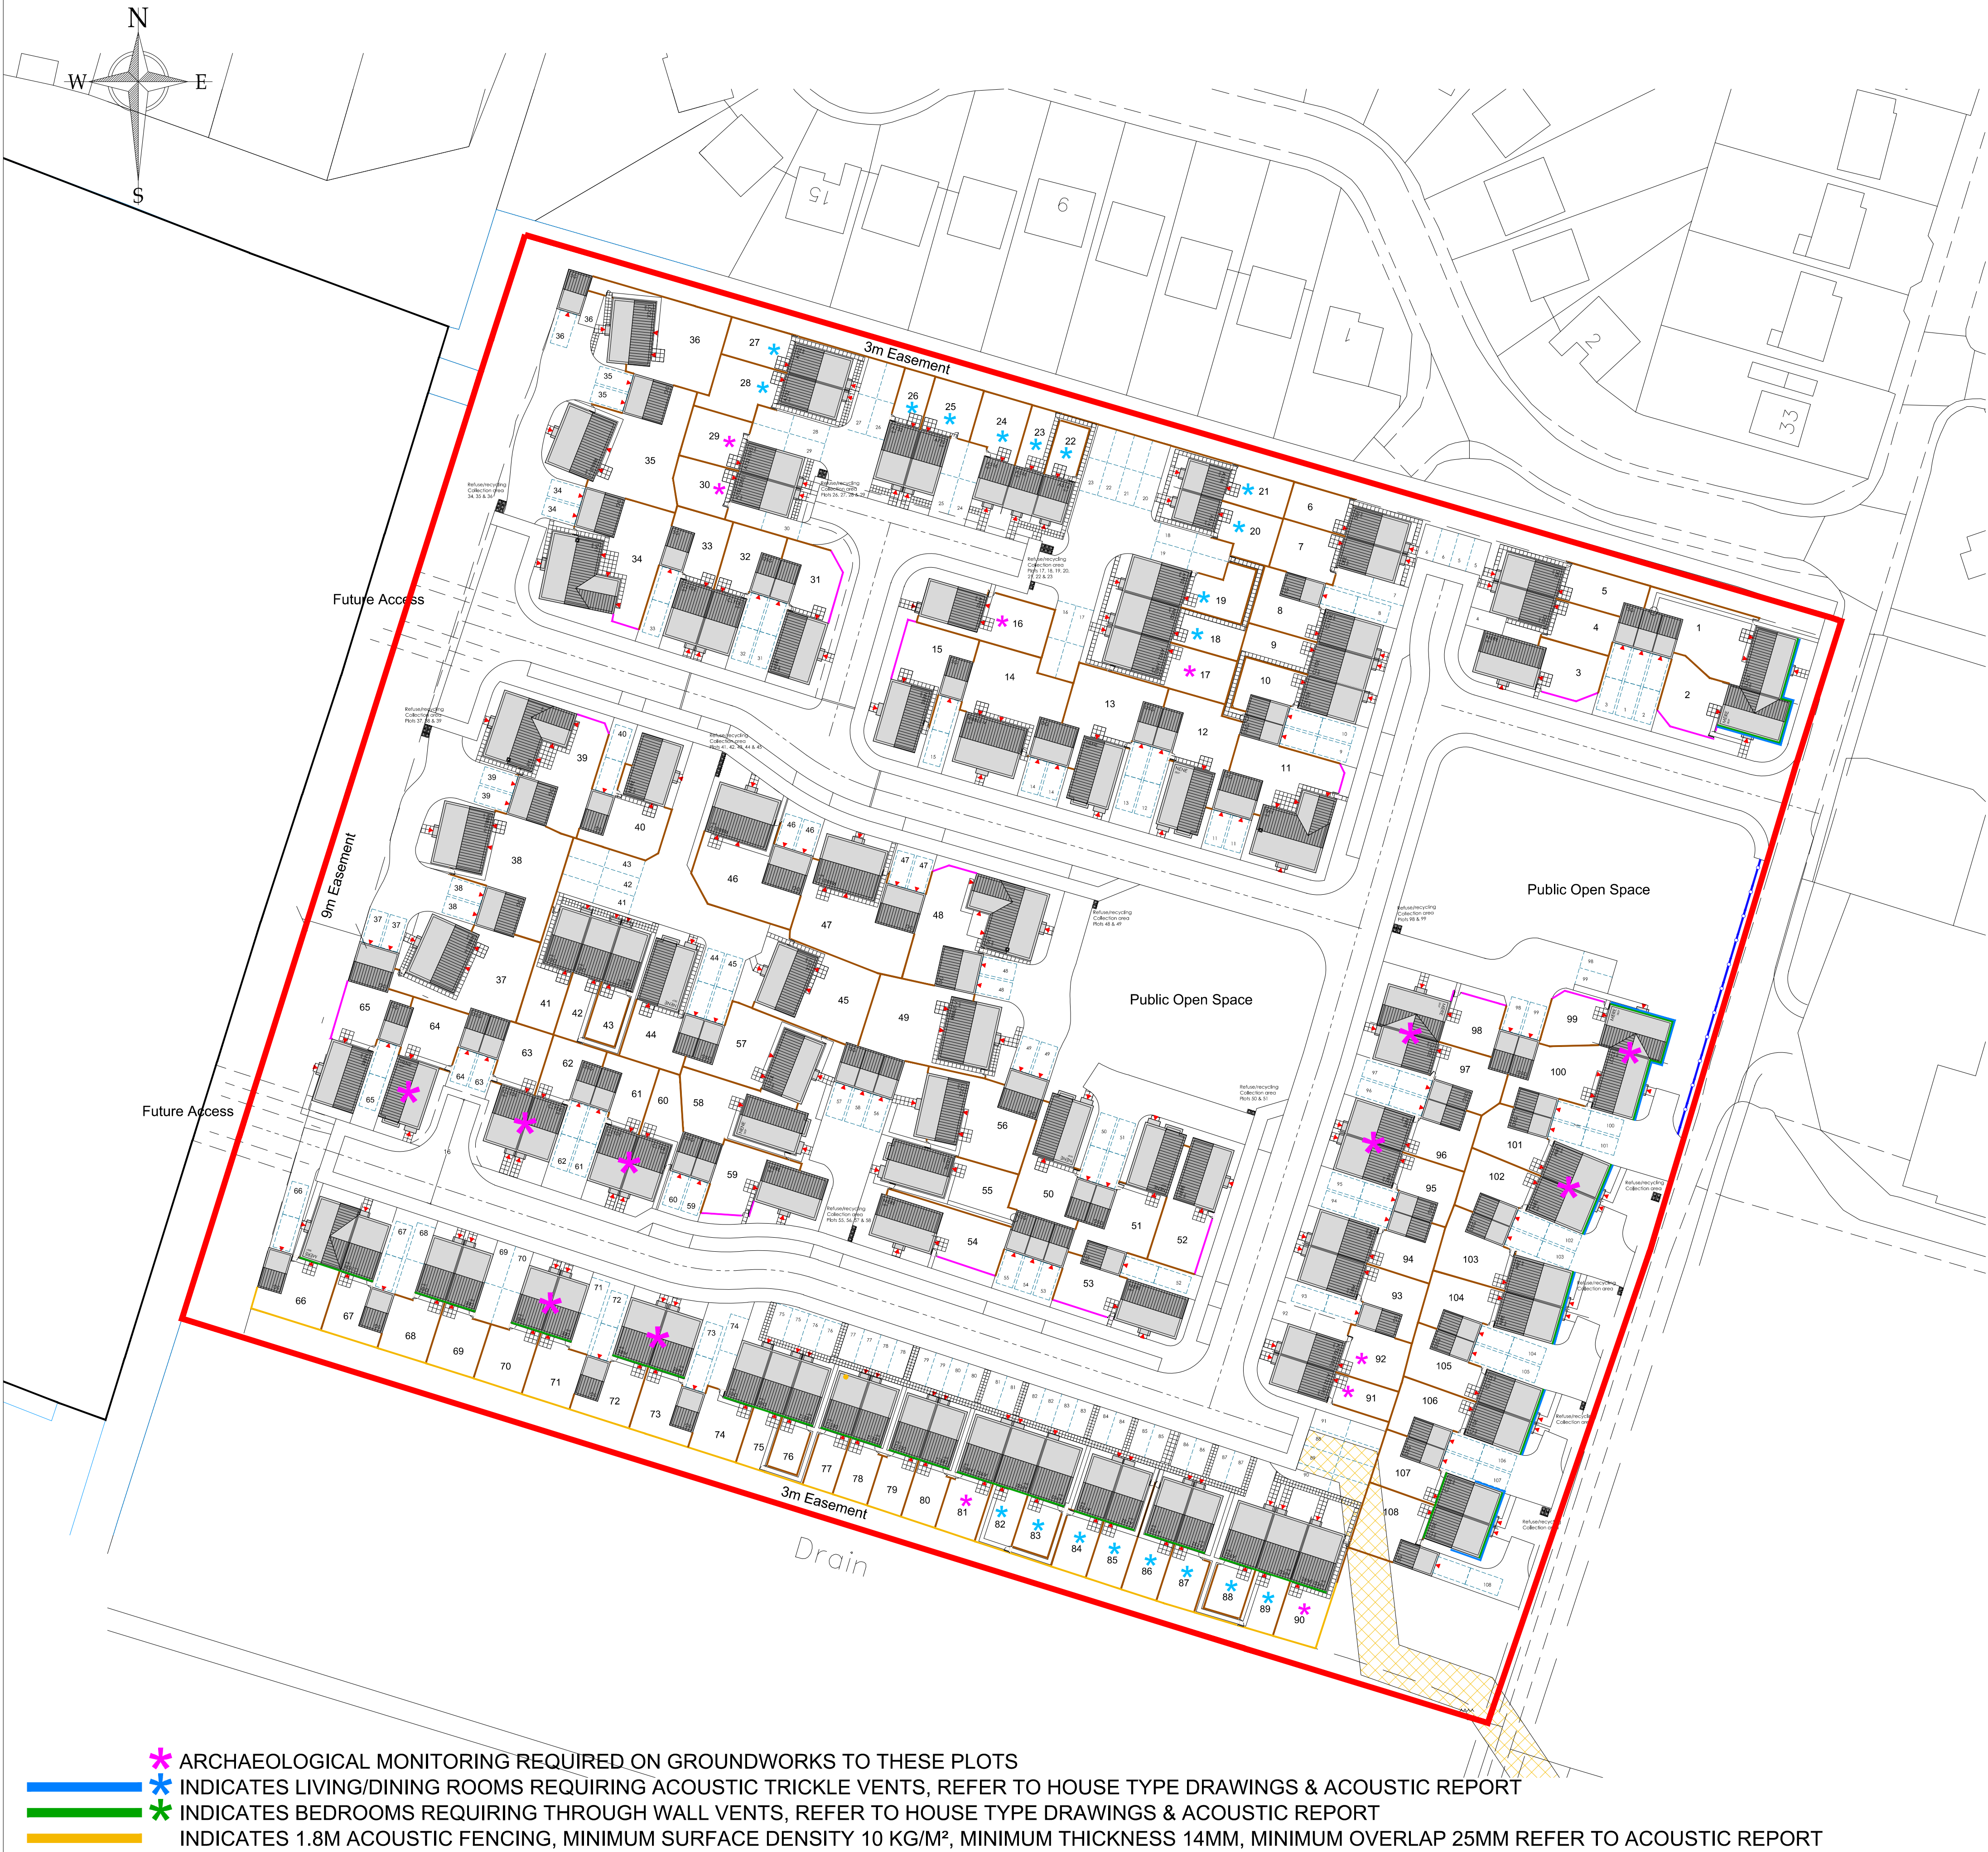

- ARCHAEOLOGICAL MONITORING REQUIRED ON GROUNDWORKS TO THESE PLOTS
- INDICATES LIVING/DINING ROOMS REQUIRING ACOUSTIC TRICKLE VENTS, REFER TO HOUSE TYPE DRAWINGS & ACOUSTIC REPORT
- INDICATES BEDROOMS REQUIRING THROUGH WALL VENTS, REFER TO HOUSE TYPE DRAWINGS & ACOUSTIC REPORT
- INDICATES 1.8M ACOUSTIC FENCING, MINIMUM SURFACE DENSITY 10 KG/M², MINIMUM THICKNESS 14MM, MINIMUM OVERLAP 25MM REFER TO ACOUSTIC REPORT

Plot Schedule		
Plot No	House Type	
1	LOCK	
2	MERE	
3	MERE	
4	DEE	
5	DEE	
6	DEE	
7	DEE	
8	CLYDE	
9	CLYDE	
10	CLYDE	
11	TAY	
12	NENE	
13	NENE	
14	RIBBLE-V	
15	MERE	
16	A902 (AIRE)	
17	A902 (AIRE)	
18	A902	
19	A902	
20	A516	
21	A516	
22	A516	
23	A516	
24	A516	
25	A732	
26	A732	
27	A732	
28	A732	
29	A732 (DEE)	
30	A732 (DEE)	

SO - Shared Ownership
R - Rented

Plot Schedule		
Plot No	House Type	
31	MERE	
32	CLYDE	
33	CLYDE	
34	TAY	
35	RIBBLE-V	
36	LOCK	
37	RIBBLE-V	
38	RIBBLE-V	
39	TAY	
40	MERE	
41	DEE	
42	DEE	
43	DEE 2	
44	NENE	
45	LOCK	
46	RIBBLE-V	
47	RIBBLE-V	
48	TAY	
49	RIBBLE-V	
50	NENE	
51	NENE	
52	MERE	
53	MERE	
54	MERE	
55	NENE	
56	LOCK	
57	LOCK	
58	NENE	
59	MERE	
60	CLYDE	

SO - Shared Ownership
R - Rented

Plot Schedule		
Plot No	House Type	
61	CLYDE	
62	CLYDE	
63	CLYDE	
64	NENE	
65	MERE	
66	MERE	
67	CLYDE	
68	DEE	
69	DEE	
70	DEE	
71	DEE	
72	AIRE	
73	AIRE	
74	DEE	
75	DEE	
76	DEE 2	
77	DEE 2	
78	DEE 2	
79	DEE 2	
80	DEE 2	
81	A902 (AIRE)	
82	A902	
83	A902	
84	A732	
85	A732	
86	A732	
87	A732	
88	A902	
89	A902	
90	A902 (AIRE)	

SO - Shared Ownership
R - Rented

Plot Schedule		
Plot No	House Type	
91	A732 (DEE)	
92	A732 (DEE)	
93	AIRE	
94	AIRE	
95	AIRE	
96	AIRE	
97	CLYDE	
98	MERE	
99	MERE	
100	LOCK	
101	AIRE	
102	AIRE	
103	AIRE	
104	AIRE	
105	CLYDE	
106	CLYDE	
107	CLYDE	
108	CLYDE	

SO - Shared Ownership
R - Rented

House Type Schedule - Open Market				
House Type	Sqft	Storeys	Beds	No of
Clyde	783	2	3b 5p	15
Lock	1079	2	3b 5p	6
Nene	1080	2	3b 5p	8
Ribble-V	1283	2	4b 7p	7
Mere	1080	2	3b 5p	13
Tay	1770	2	4b 8p	4
Dee	732	2	2b 4p	18
Aire	902	2	3b 5p	10
Total				81

House Type Schedule - Shared Ownership				
House Type	Sqft	Storeys	Beds	No of
A732 (DEE)	732	2	2b 4p	4
A902 (AIRE)	902	2	3b 5p	4
Total				8

House Type Schedule - Rented				
House Type	Sqft	Storeys	Beds	No of
A516	516	2	1b 2p	5
A732	732	2	2b 4p	8
A902	902	2	3b 5p	6
Total				19

C. B.	19.06.2020	Plot 43 & 76 to 80 changed to DEE 2
A.	15.06.2020	Pump station removed & Anglian water drainage easment
Rev.	06.03.2020	Shown
Date		Acoustic ventilation requirements added
		Description



1 Goodison Road, Lincs Gateway Business Park,
Spalding, Lincs. PE12 6FY T: 01406 490590

PROJECT:	Proposed Residential Development at Crease Drove, Crowland
DRAWING:	Site Layout

SCALE: 1:500@A1 DRAWN: AR
DATE: NOV.2019 REVISION: C

DRAWING NO: 111-SL-01