


NOTES:

The details depicted on this drawing are the copyright to Seagate Homes and may not be reproduced without permission. This drawing must not be re-issued, loaned or copied without the consent. Errors omissions and discrepancies should be reported to the originator immediately.


All dimensions to be checked on site prior to construction or off-site fabrication by the Contractor, his Sub-contractor or Supplier.

Do not scale plans - use figure or grid dimensions where given. Any deviation from the drawing is to be reported to the originator immediately.

IF IN DOUBT ASK !

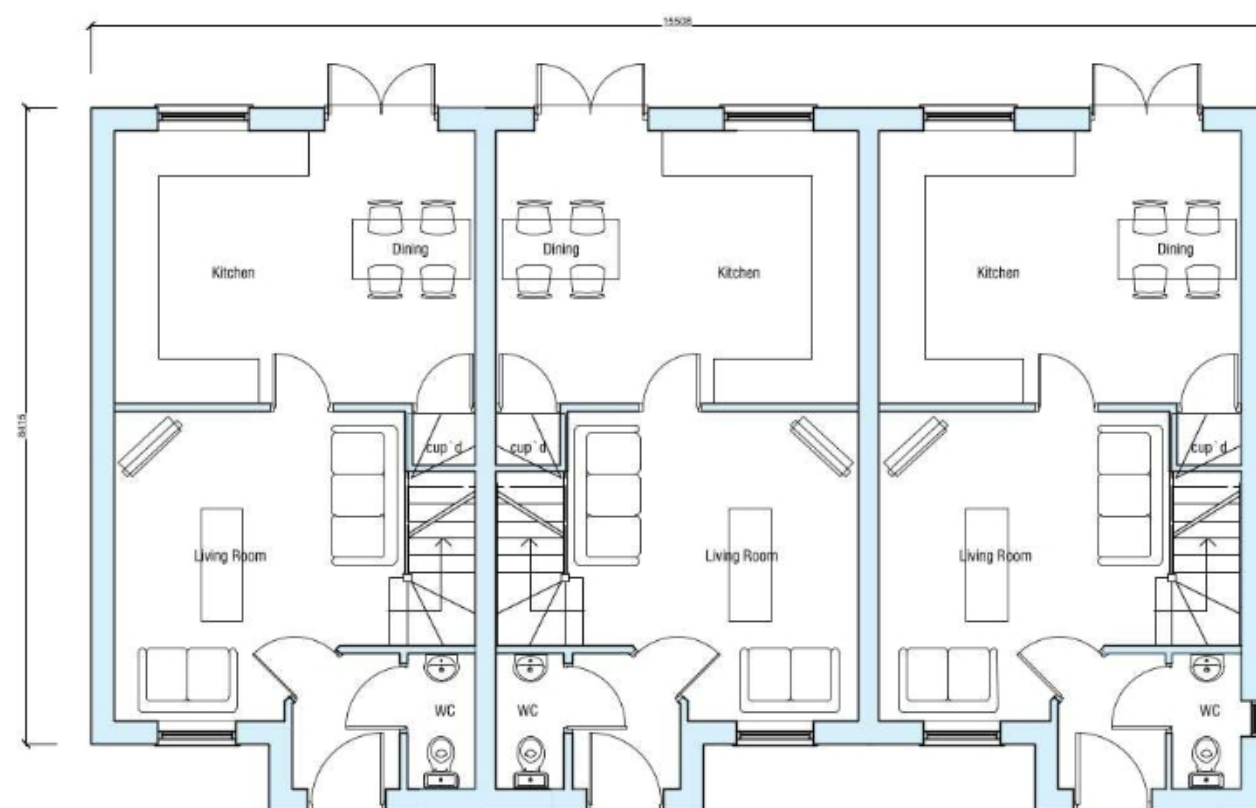

Ground Floor Plan

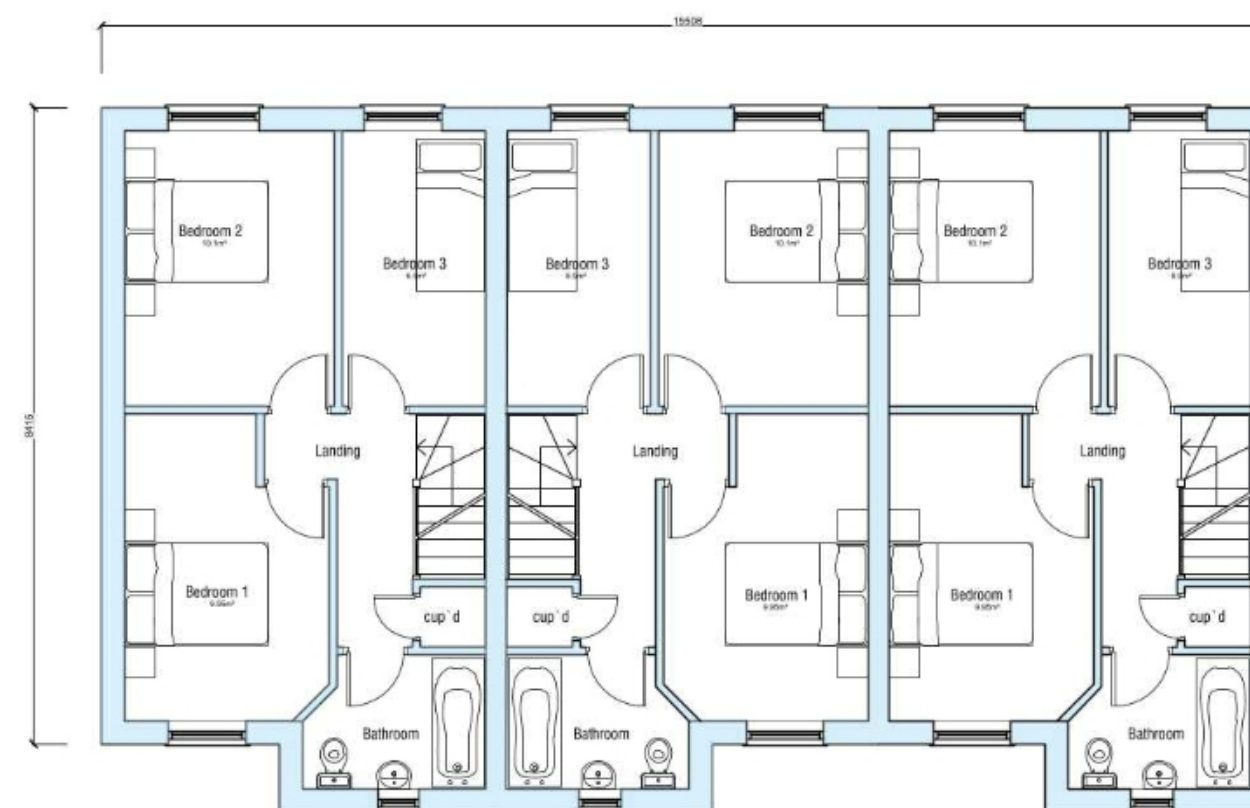

First Floor Plan

House Type 2

Floor Plans 79.0m²/850.3ft²

HT2 - 01 A - Plans

1:100 @A3

Rev A - WC windows omitted to plots 8, 9, 21, 22 and relocated to side of plots 7, 20 - 20.9.23