

NOTES:

The details depicted on this drawing are the copyright to Seagate Homes and may not be reproduced without permission. This drawing must not be re-issued, loaned or copied without the consent. Errors omissions and discrepancies should be reported to the originator immediately.


All dimensions to be checked on site prior to construction or off-site fabrication by the Contractor, his Sub-contractor or Supplier.

Do not scale plans - use figure or grid dimensions where given. Any deviation from the drawing is to be reported to the originator immediately.

IF IN DOUBT ASK !




Front Elevation

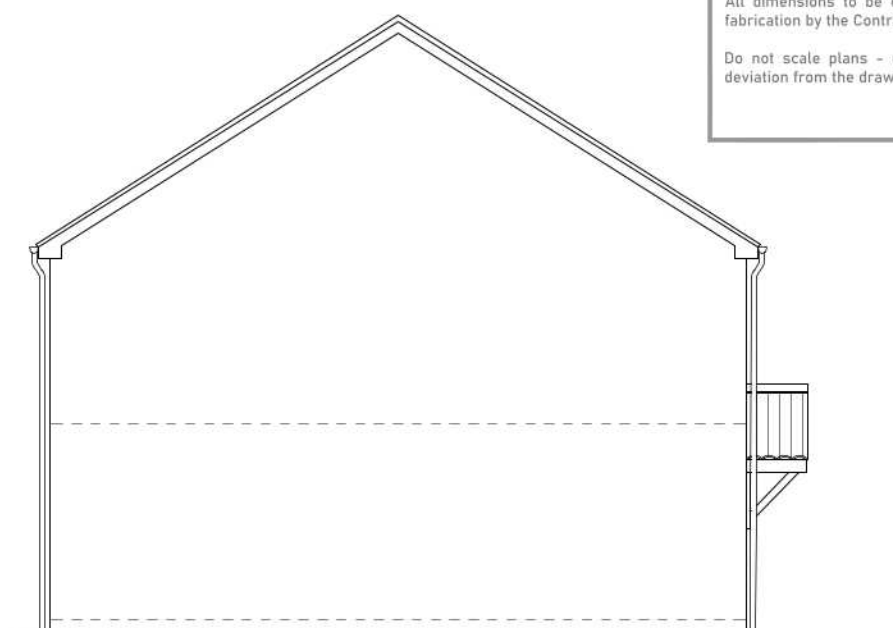

Side Elevation



Rear Elevation

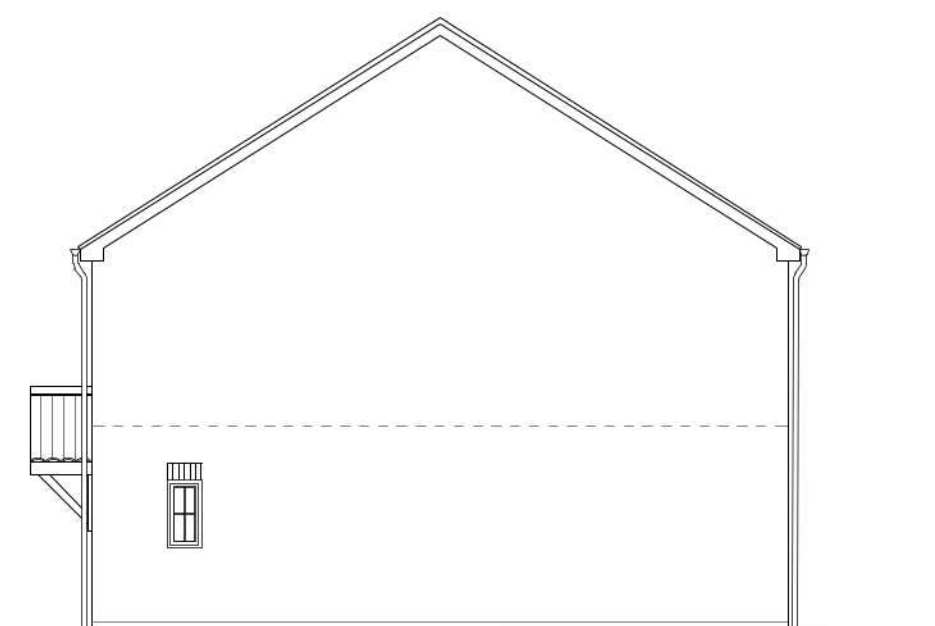

Side Elevation

House Type 2 S/O

Elevations 82.45m²/ 887.4ft²

HT2 - 02 A - Elevations

1:100 @A3

Rev A - WC window relocated on plot 27 - 20.9.23