

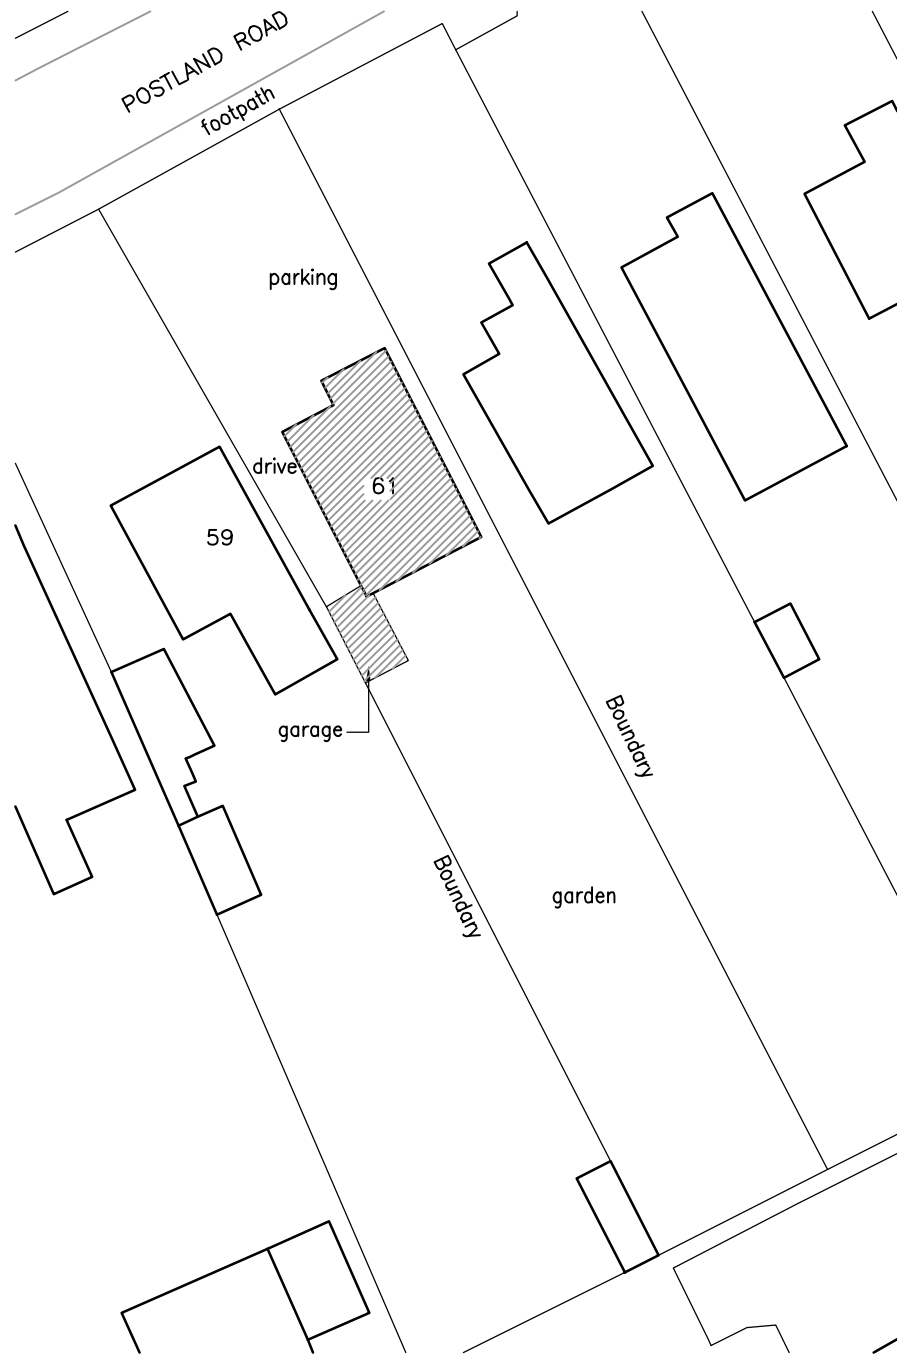



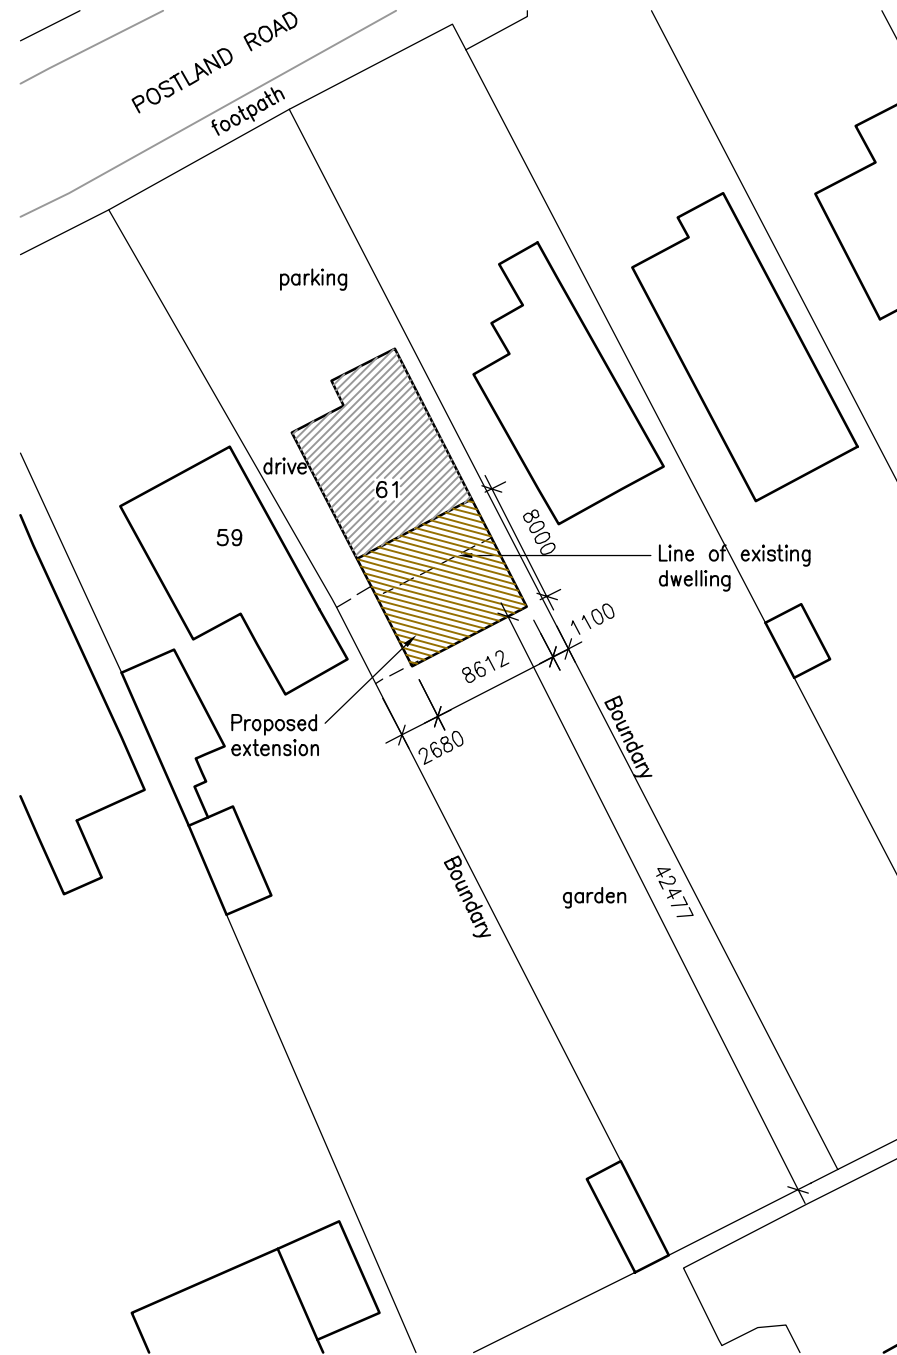


EXISTING SITE PLAN 1:500

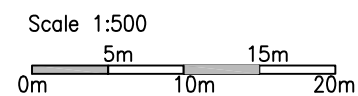

PROPOSED SITE PLAN 1:500

NORTH

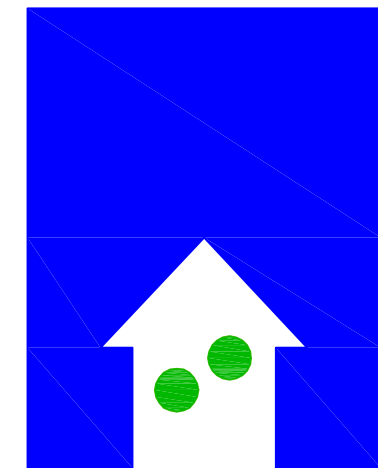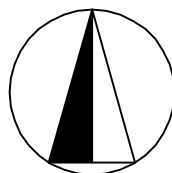

SMITH
PLANNING
&
BUILDING
LIMITED

11 Saracen Way Newark Road Peterborough PE1 5WS TEL 01733 201014		
Proposed Extension and Alterations 61 Postland Road Crowland PE6 0JB	Existing and Proposed Site Plans	
	July 2024	A3 size
Drawing number PR-05		1:500