






Ultimate rose

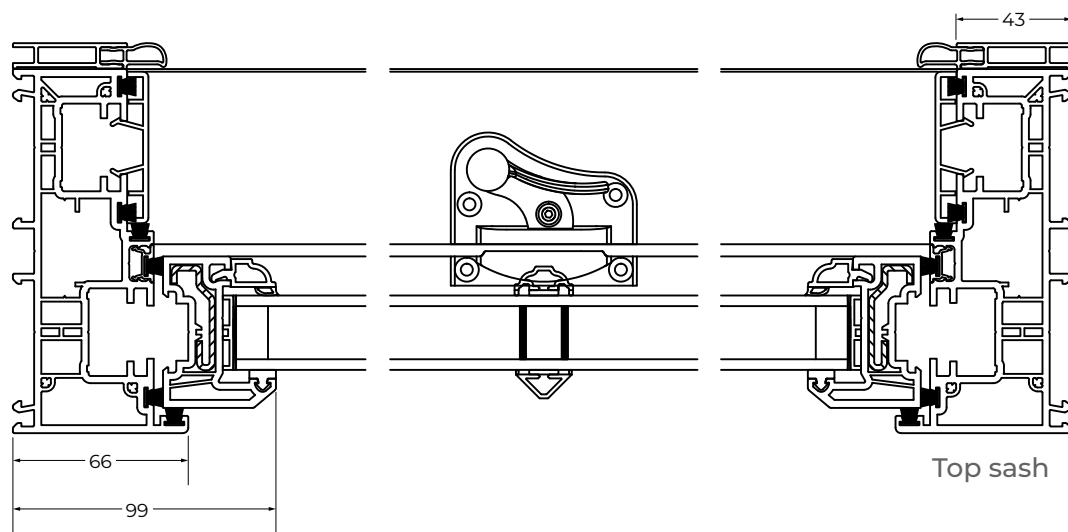

Top sash

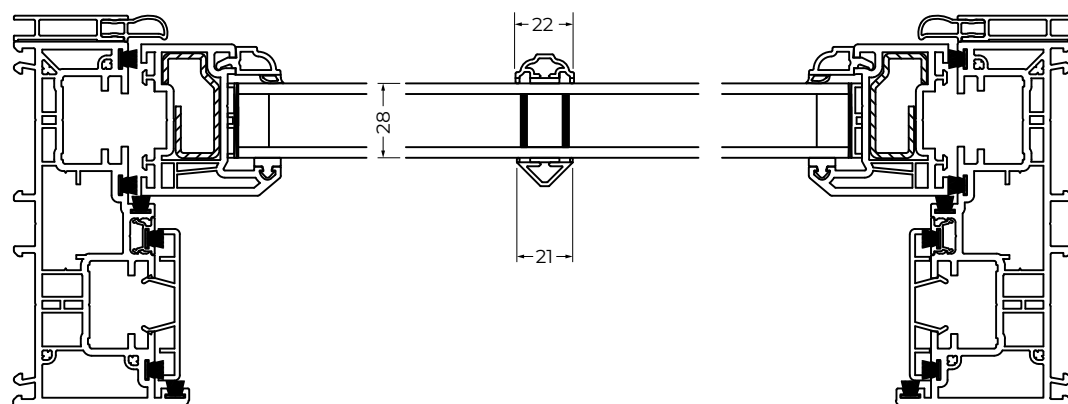

Bottom sash

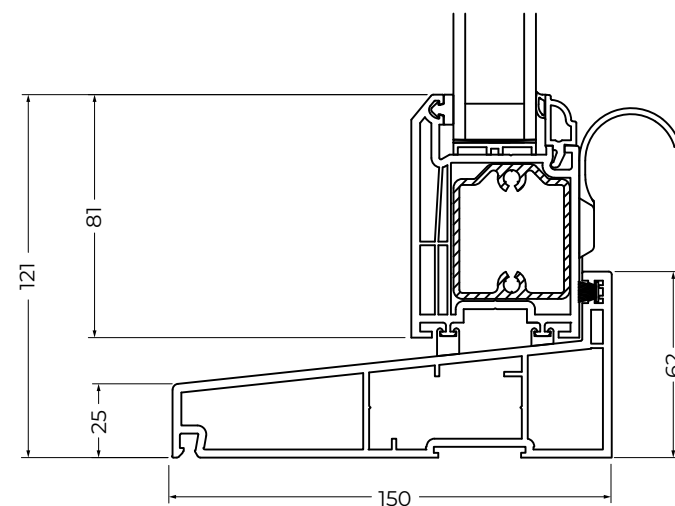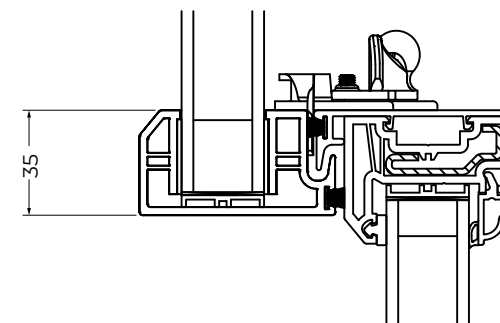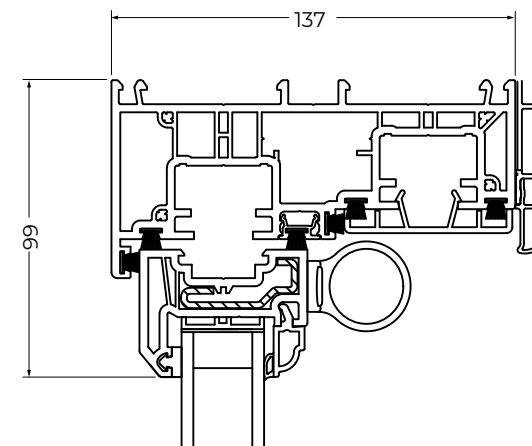

25mm standard flush cill