
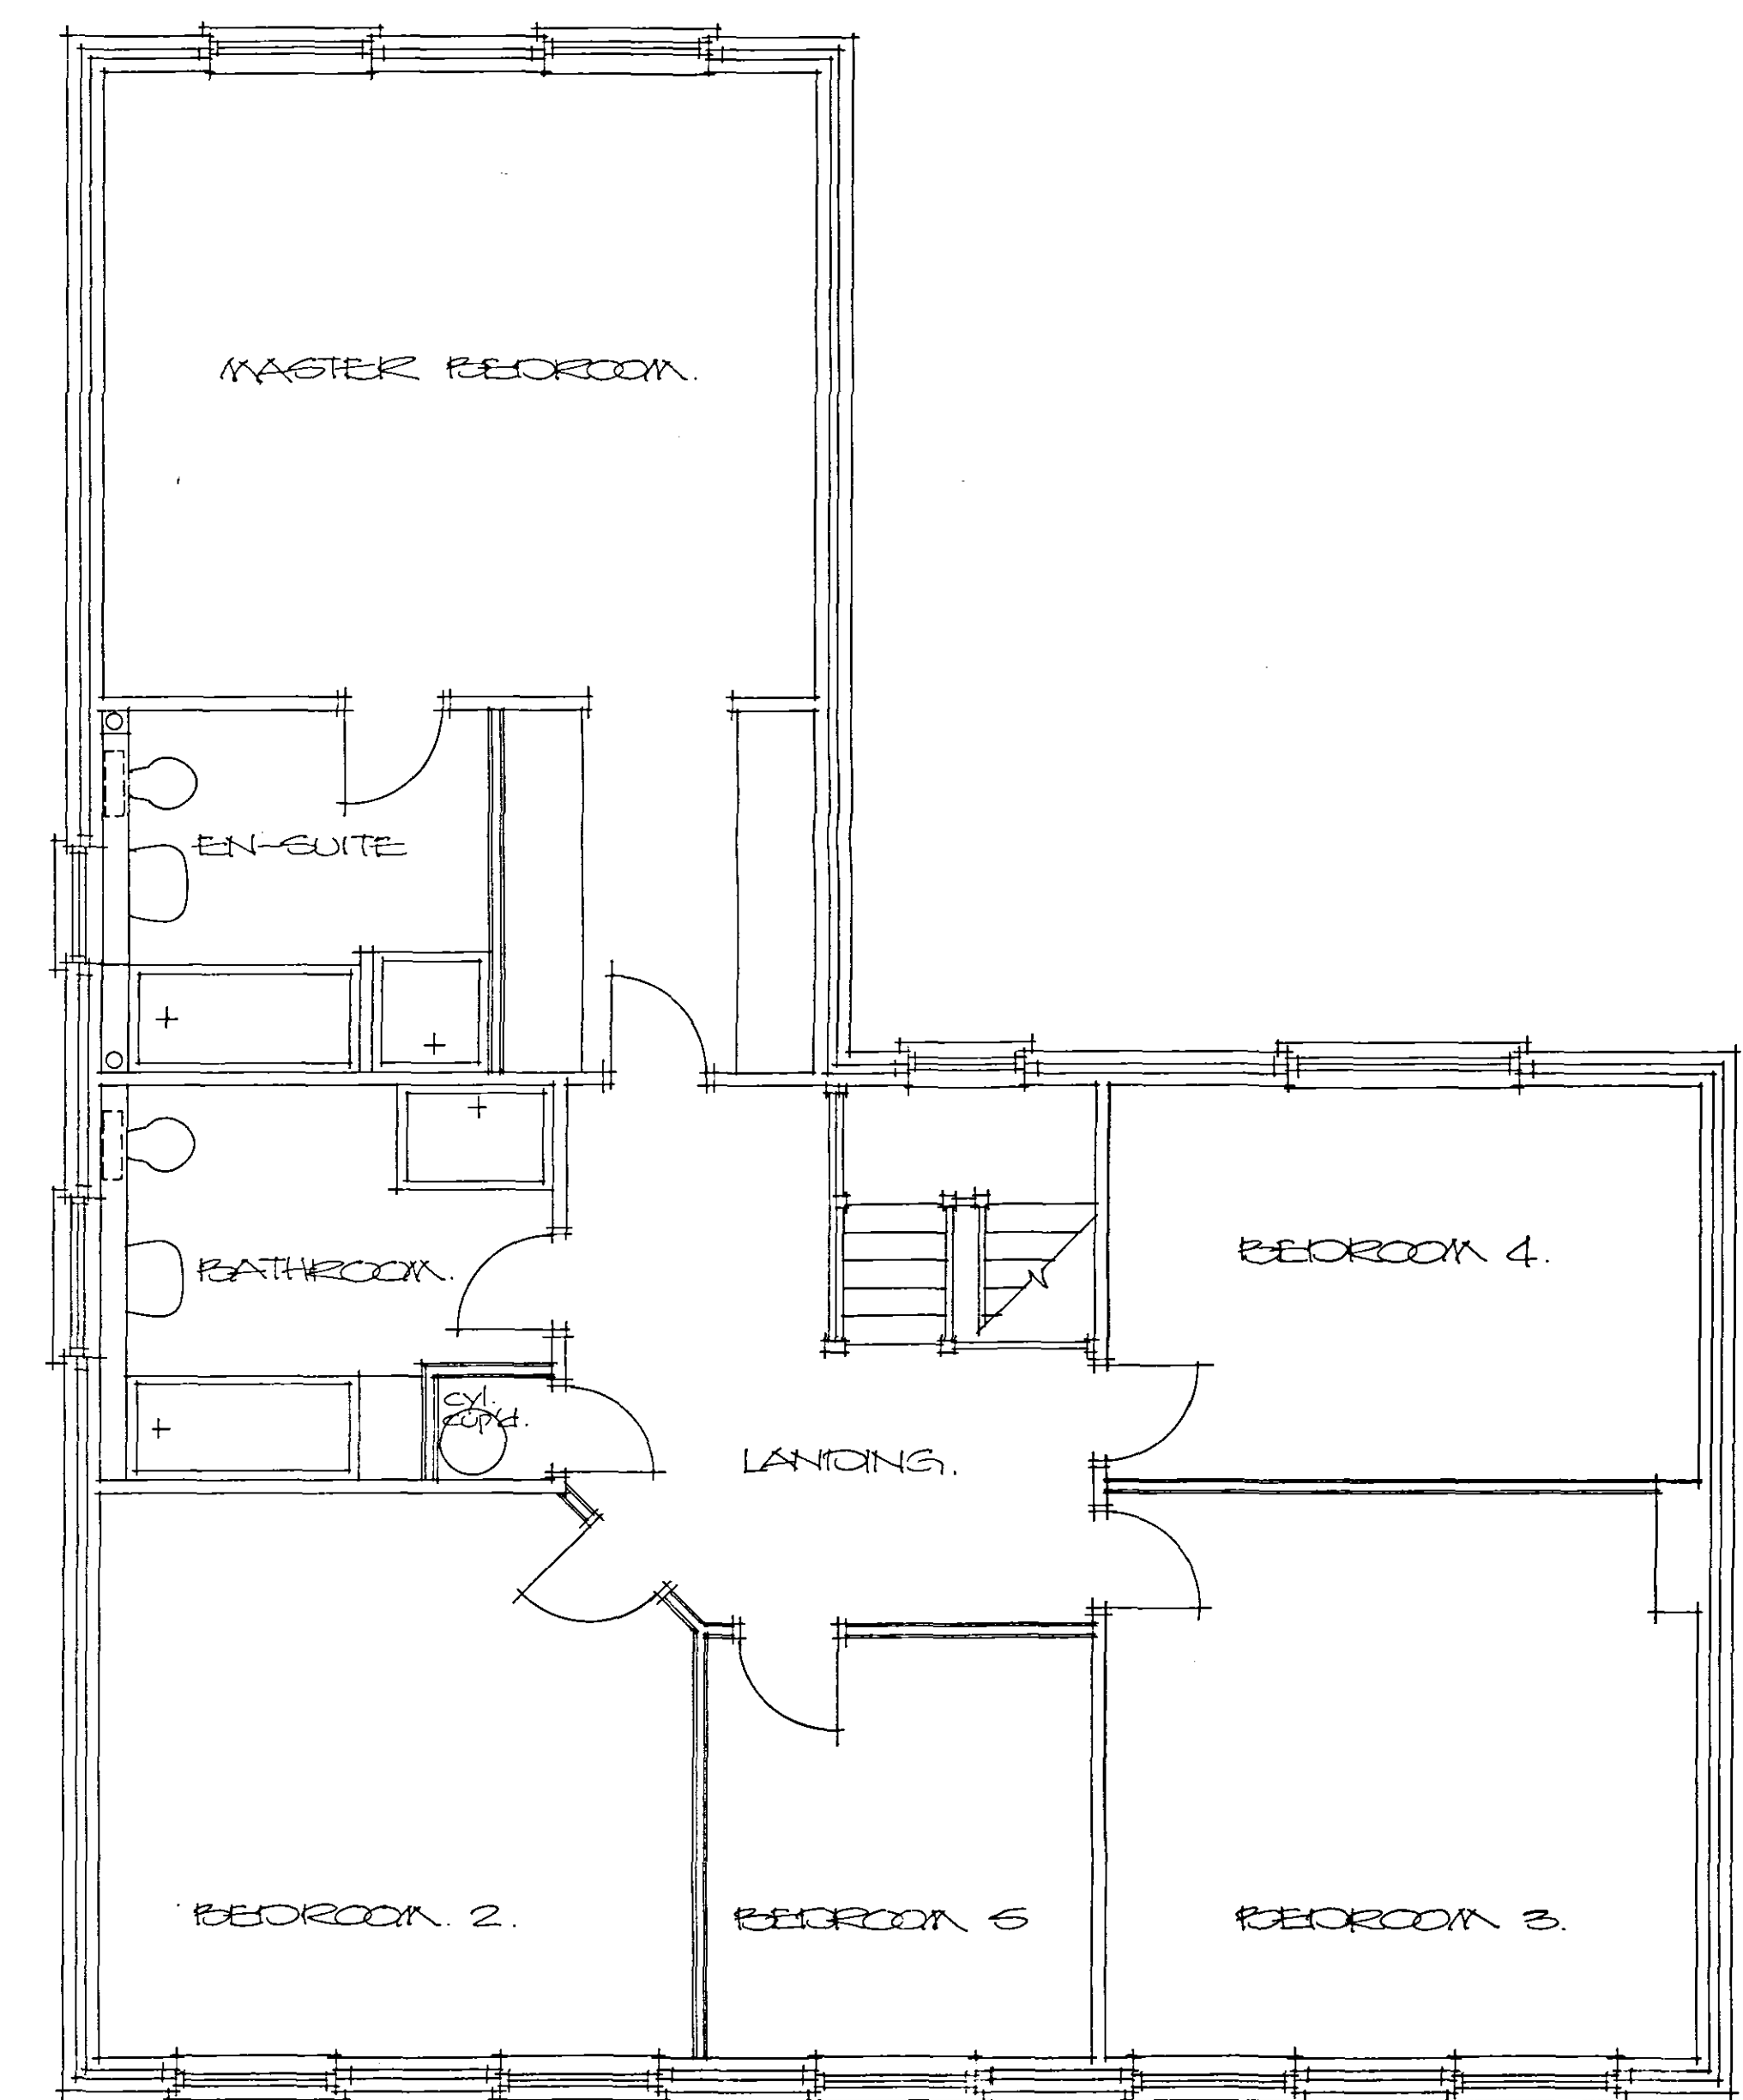


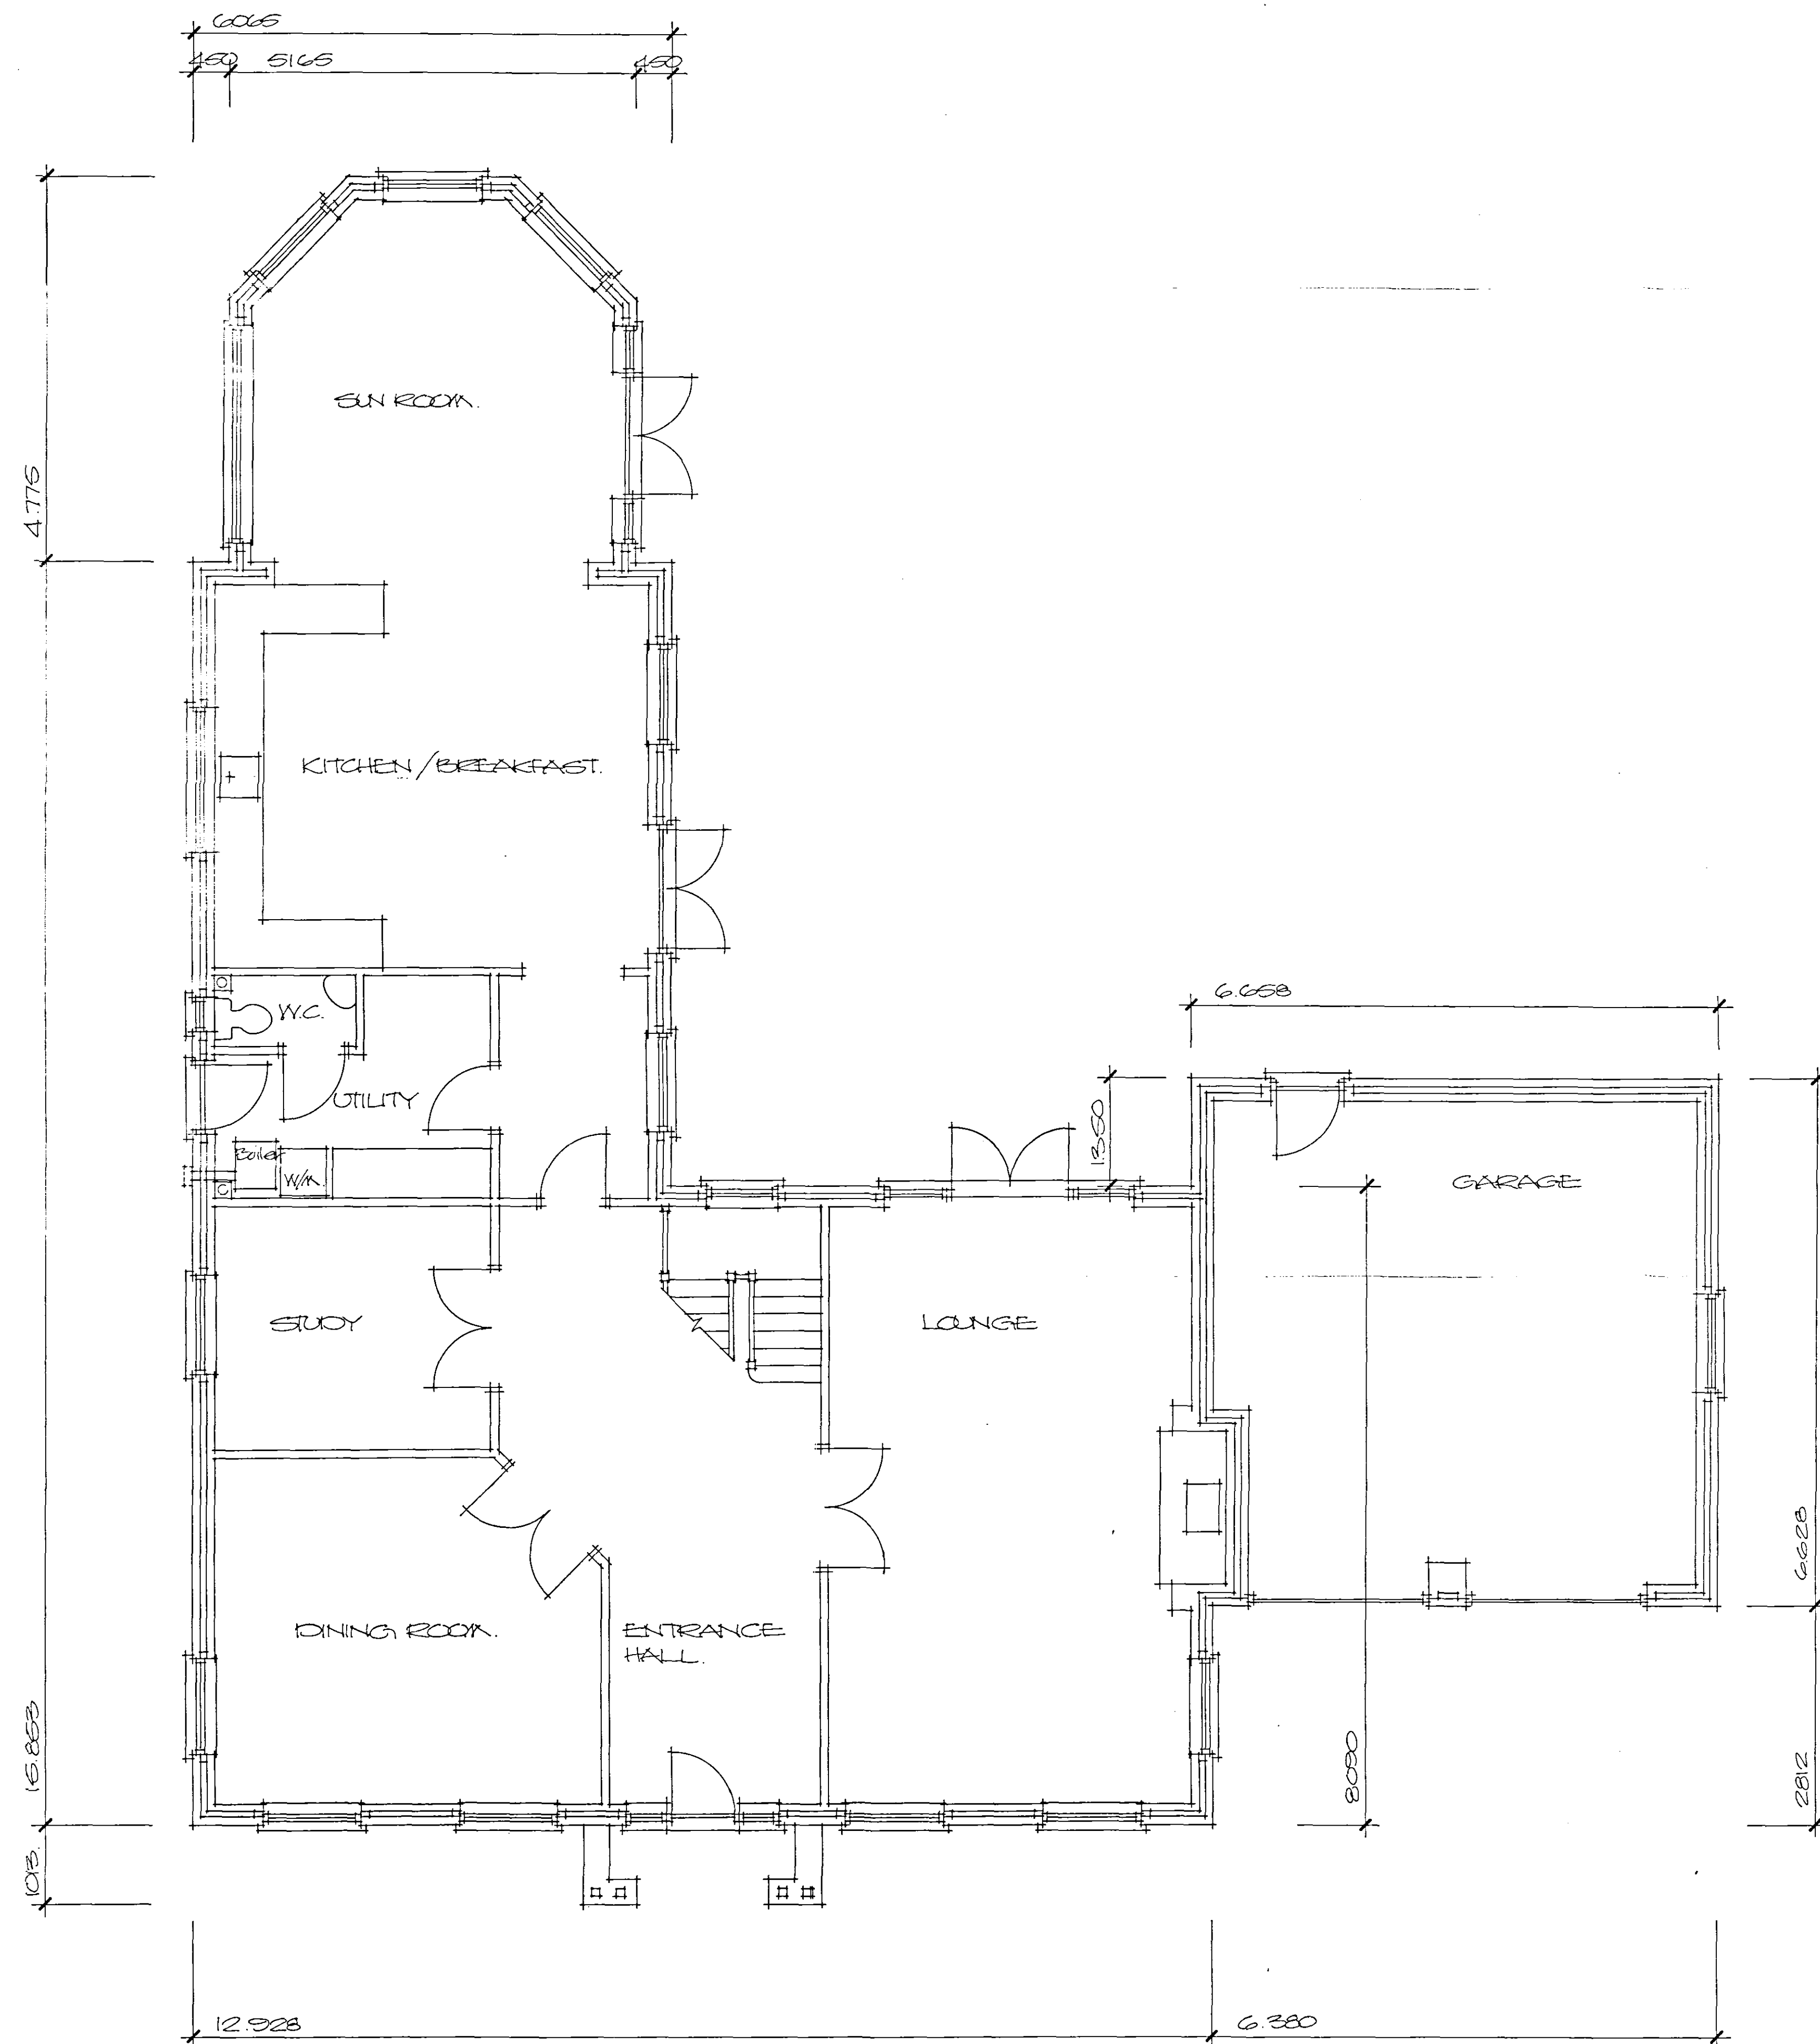

SHDC
PLANNING & DEVELOPMENT
24 MAY 2006
Ref. 0726/06

**DETERMINED
PLAN**

Project
PROPOSED HOUSE AND
GARAGE
BARBERS DRIVE
CROWLAND.

ALAN HORNSBY
ARCHITECTURAL SERVICES
"Little Acre"
Peak Hill, Cowbit,
Spalding, Lincs. PE12 6AW
Tel. Holbeach (01406) 380591

Client
MR & MRS M. BLACKBIRD

Scale 1:50
Date 18 May 06
Drg. no. 05/48/11