


OUTLINE OF CURRENT PLANNING PERMISSION BUILDING

INTERNAL AREA 193M² X 2 = 386m²
BALCONY & OPEN AREAS BELOW 27m² X 2 = 54m²

SECURITY GATES

4 METRE WIDE ACCESS WAY

SECURITY FENCE

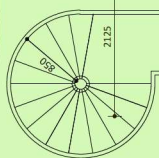

PROPOSED FIRST FLOOR PLAN

title PROPOSED FIRST FLOOR PLAN	scale 1:50 @ A1	date JULY 2019
contract GINA PADMORE	revision D 25/07/2019 Redesign E 31/07/2019 Redesigns	

sharman architecture
OAK BARN, WILLOW DROVE, BOROUGH FEN, PETERBOROUGH, PE6 7QB

tel: 07724 529 094

email: paulsharman1@btinternet.com