


- NOTES**
- 1 Do not scale from the drawings. Dimensions to be checked on site
 - 2 All work to comply with the current building regulations.
 - 3 All drawings are the copyright of sharman architecture.
 - 4 This drawing is intended to identify the main features and principal components. Construction work should be carried out and supervised by experienced and competent personnel and hence exhaustive detail is not required.

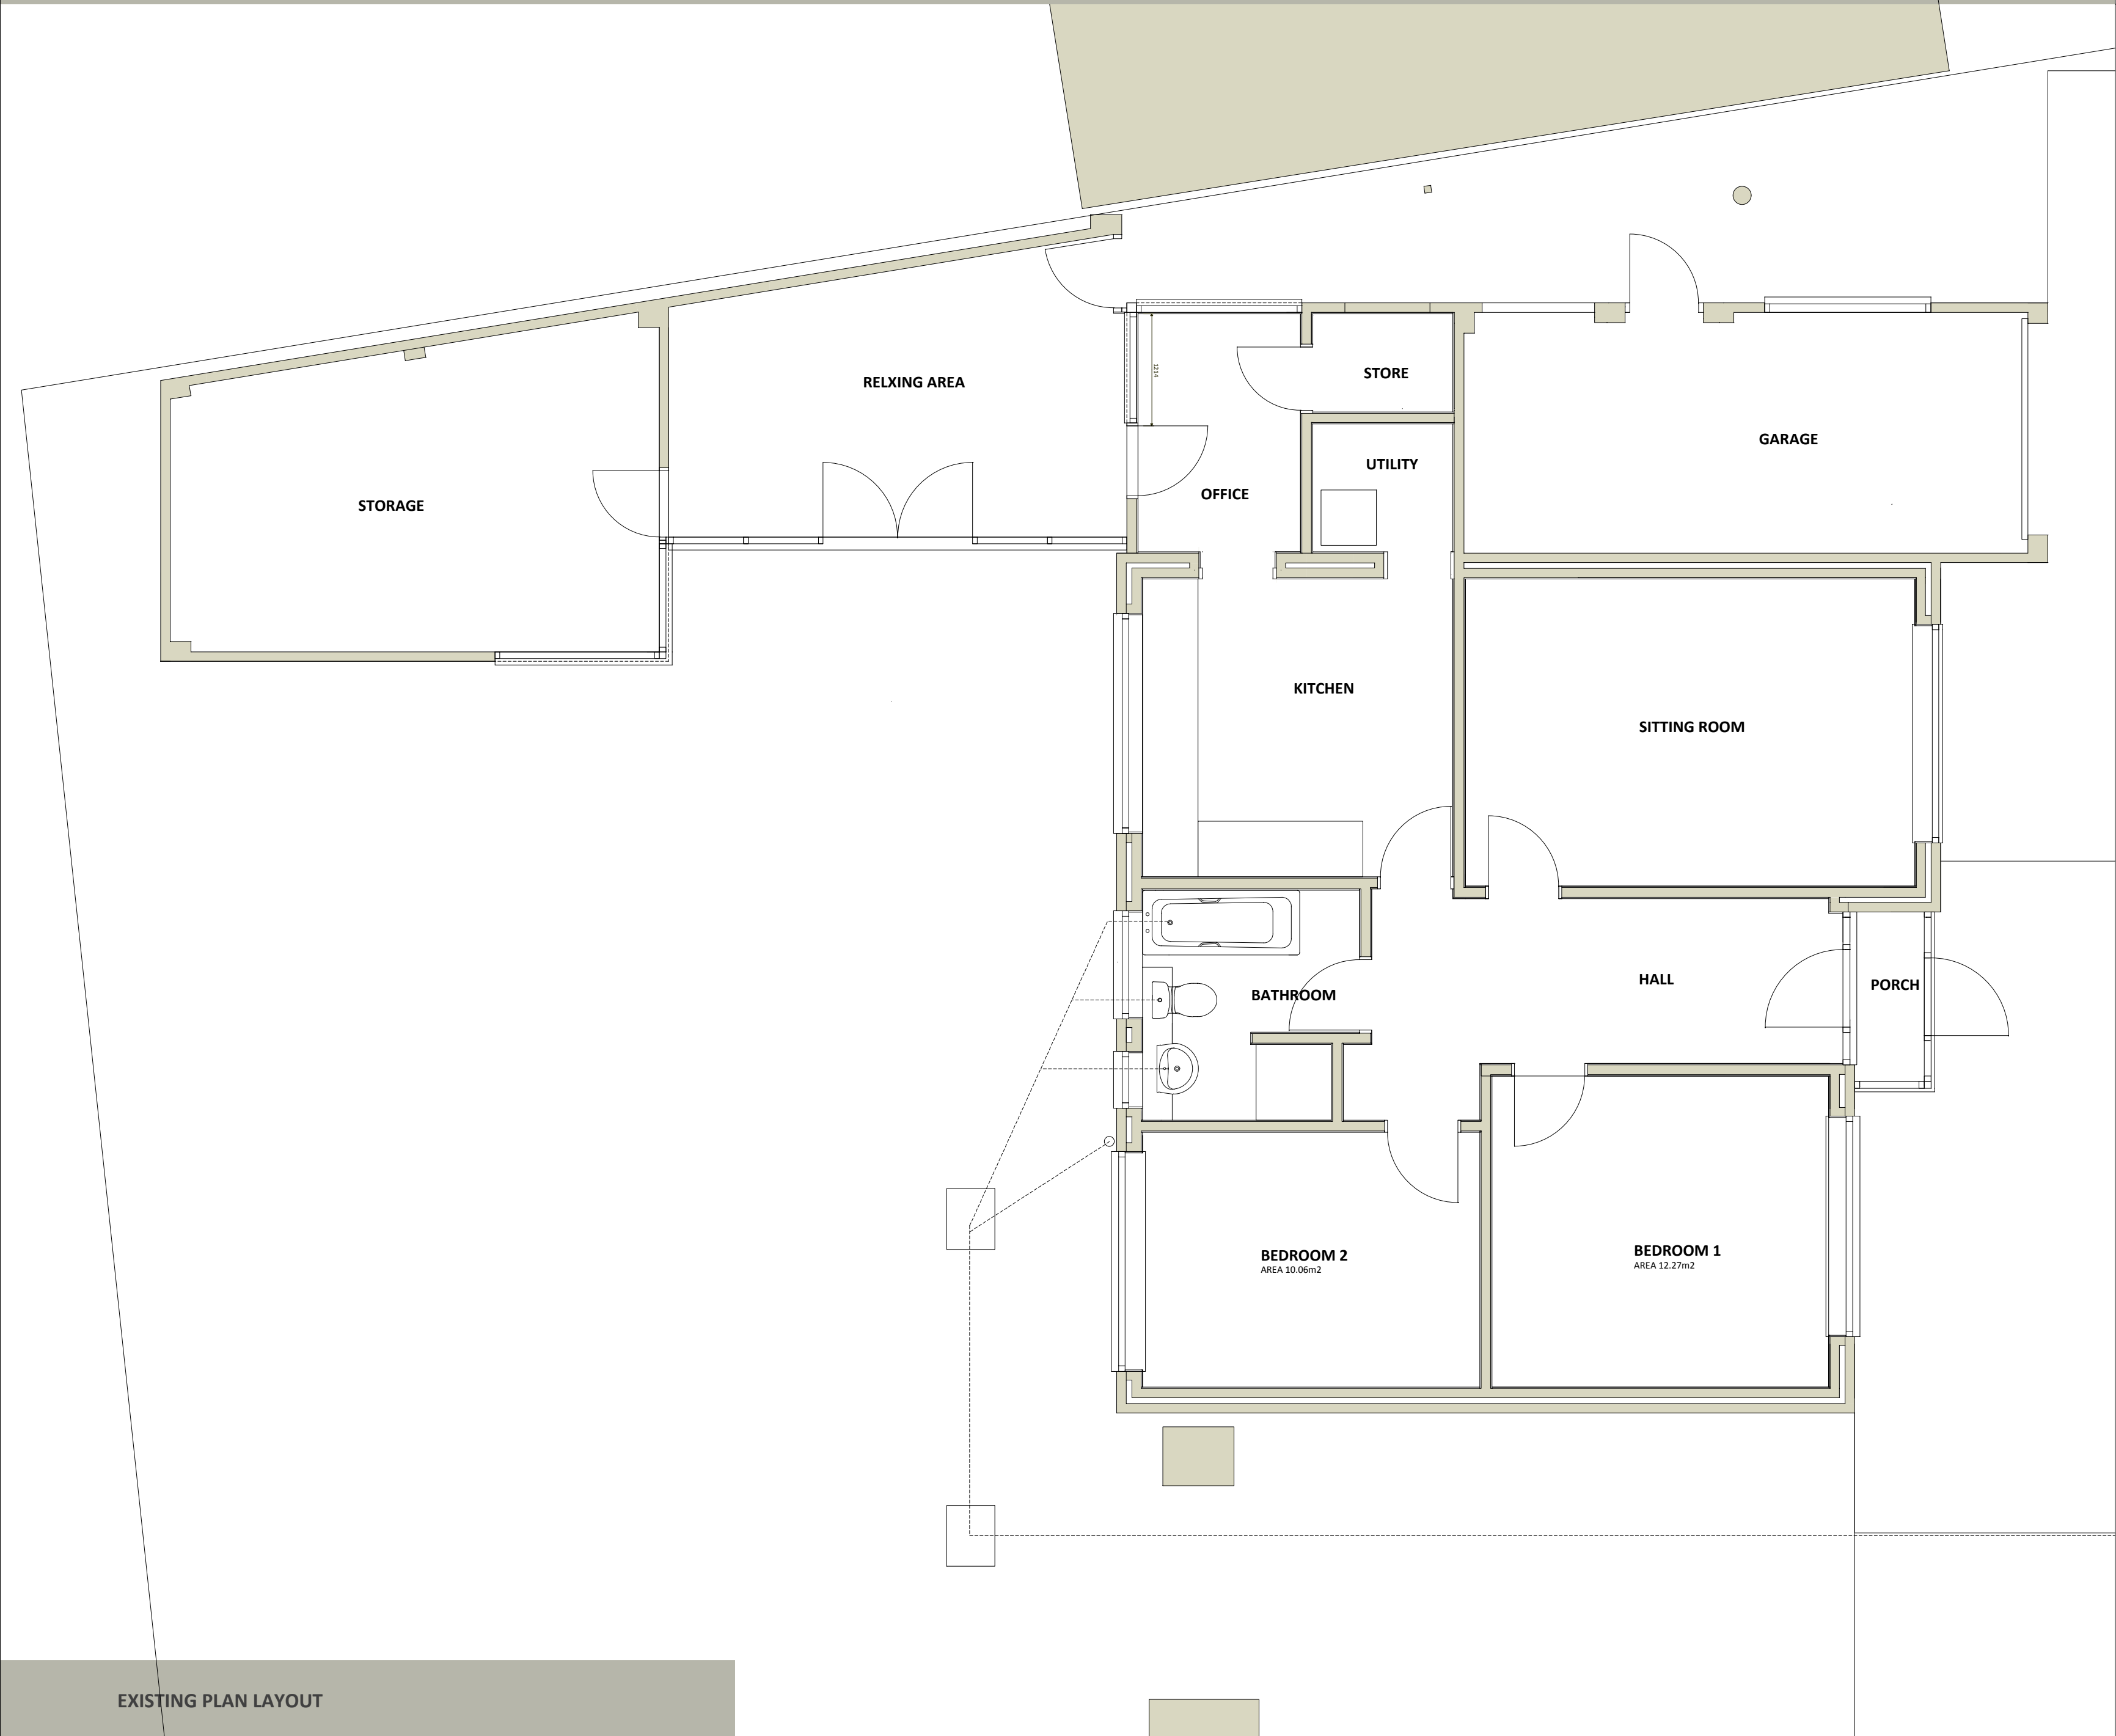

EXISTING PLAN LAYOUT

scale 1:50 Print at A2	date JULY 2023	revision A 25/07/2024	DRAWING FIRST ISSUED
---------------------------	-------------------	--------------------------	----------------------

title
EXISTING PLAN

contract
RICHARD EAST

sharman architecture

OAK BARN. WILLOW DROVE. BOROUGH FEN. PETERBOROUGH. PE6 7QB

tel: 07724 529 094

email: paulsharman1@btinternet.com