


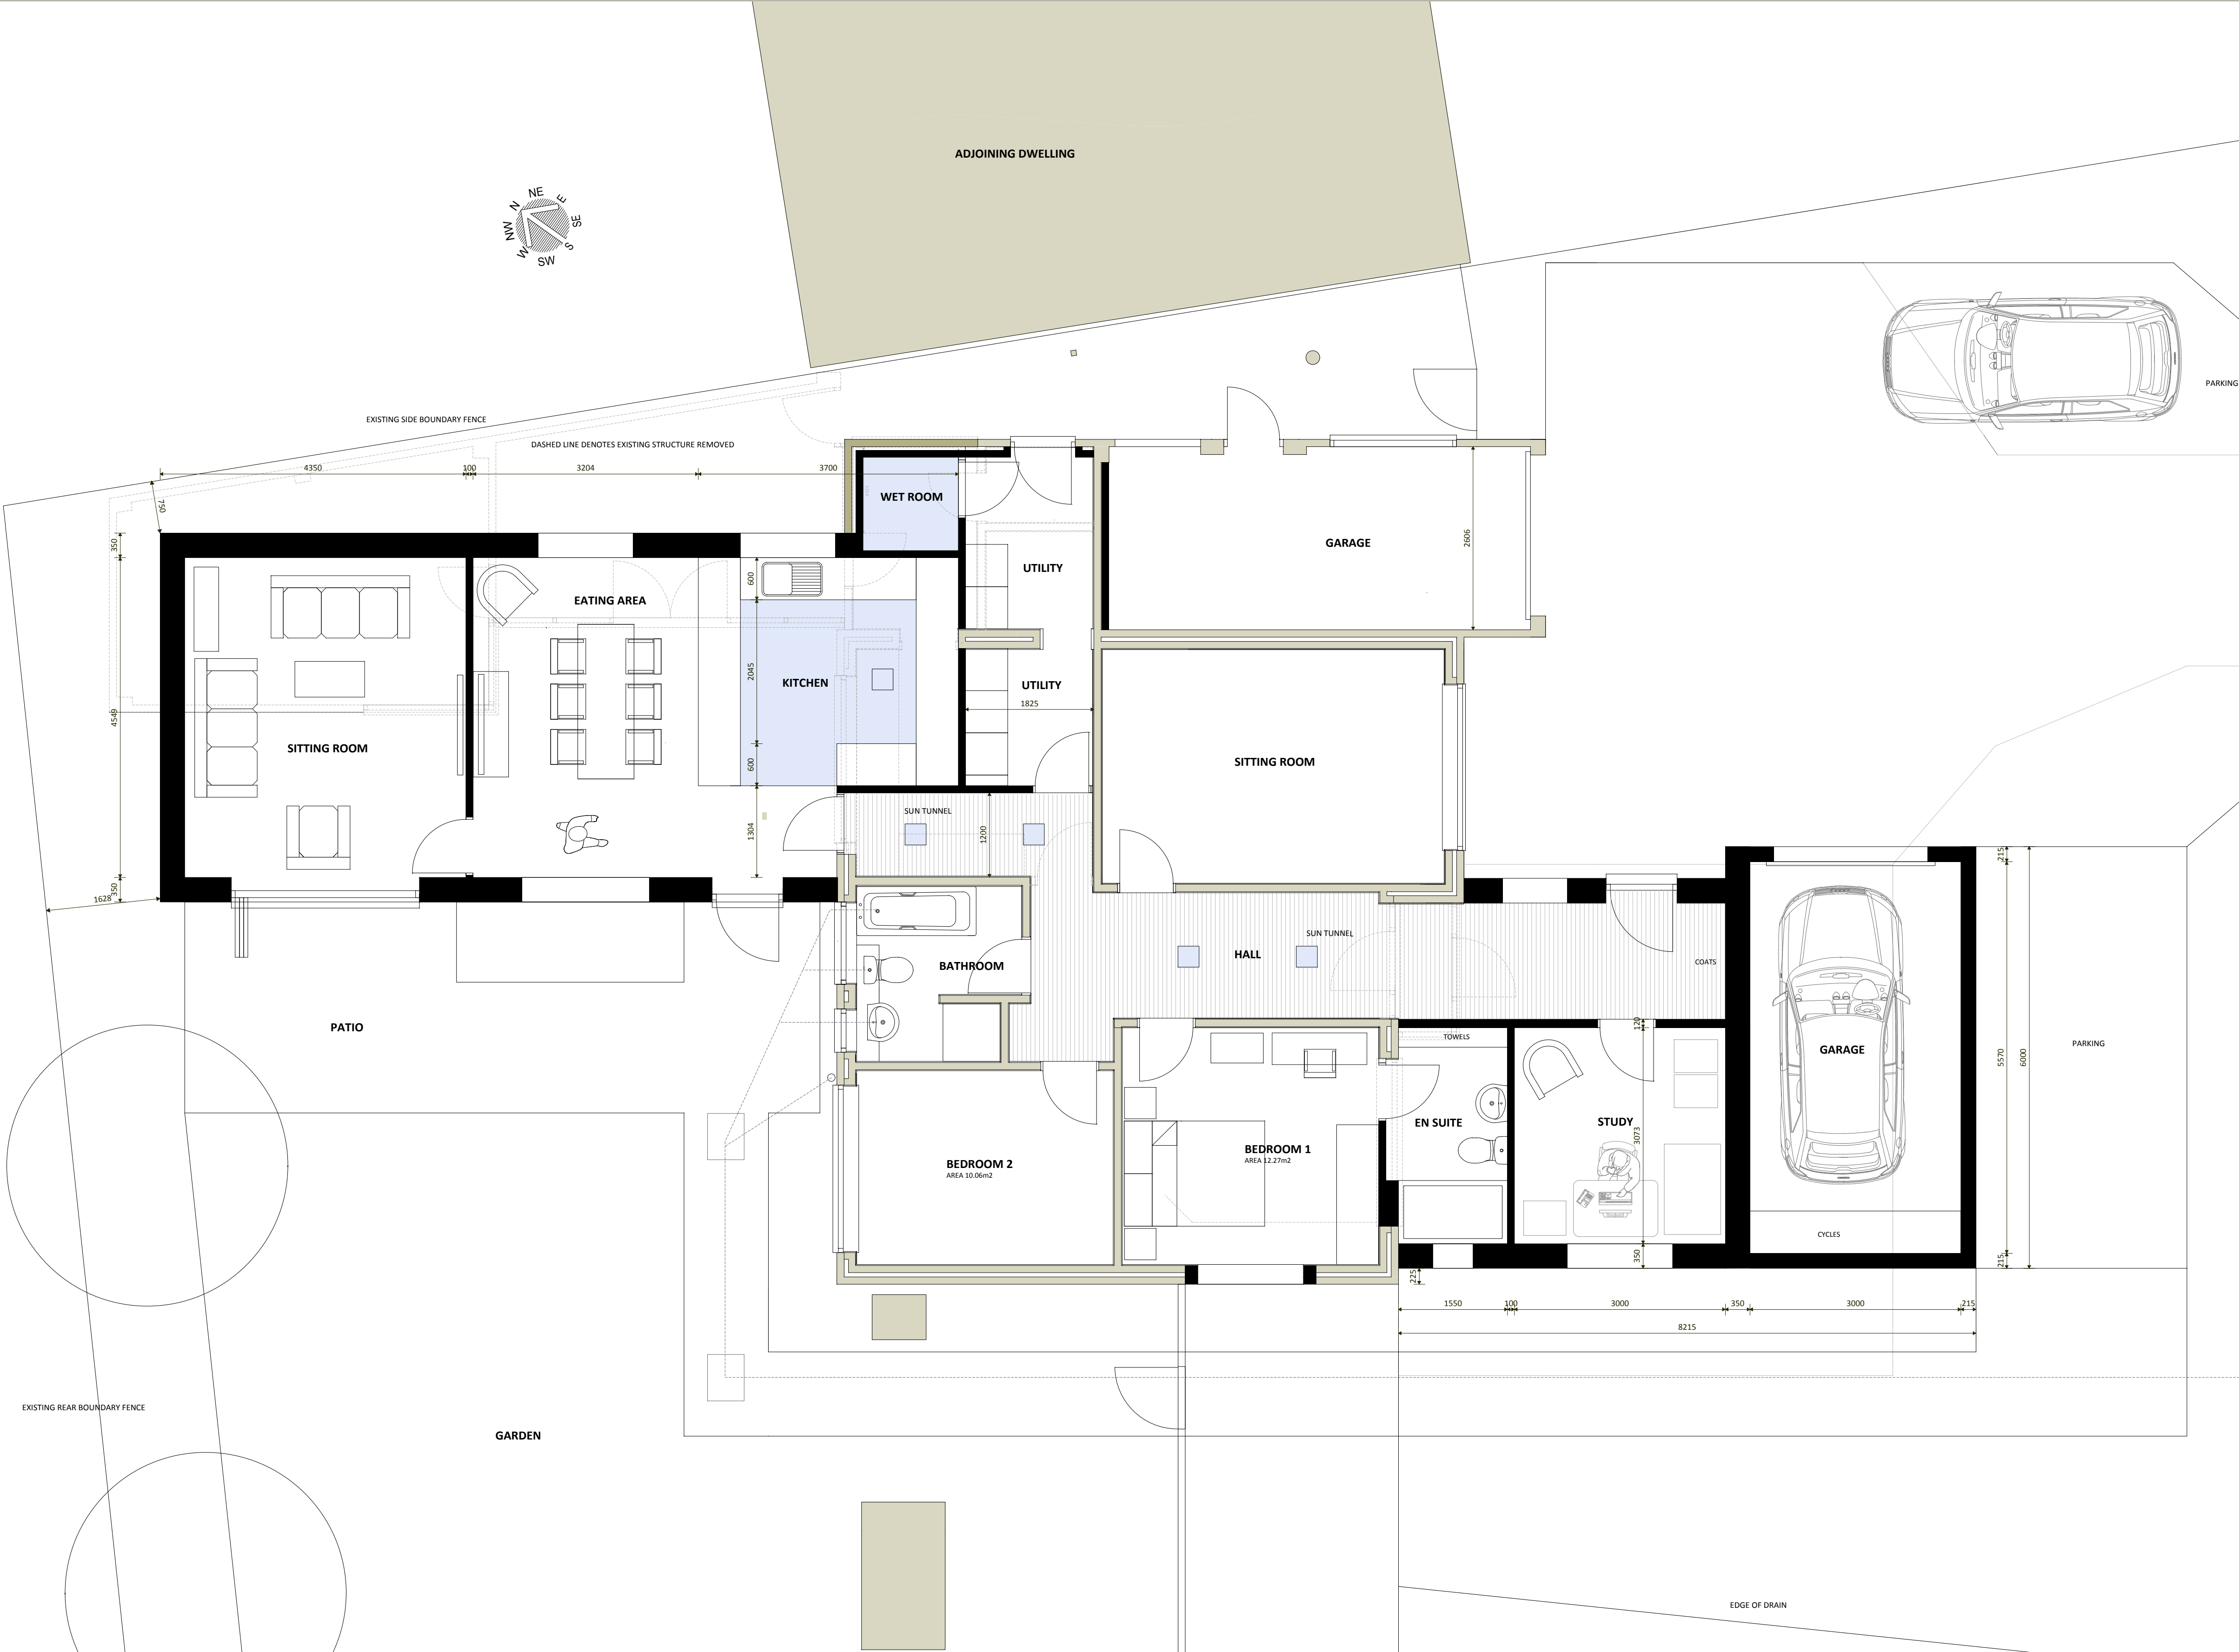

- NOTES
- 1 DO NOT SCALE FROM THE DRAWINGS. DIMENSIONS TO BE CHECKED ON SITE.
 - 2 ALL WORK TO COMPLY WITH THE CURRENT BUILDING REGULATIONS.
 - 3 THIS DRAWING IS THE COPYRIGHT OF SHARMAN ARCHITECTURE
 - 4 THIS DRAWING IS INTENDED TO IDENTIFY THE MAIN FEATURES AND PRINCIPAL COMPONENTS. CONSTRUCTION WORK TO BE CARRIED OUT AND SUPERVISED BY EXPERIENCED AND COMPETENT PERSONNEL. NO HENCE EXHAUSTIVE DETAIL IS NOT REQUIRED.

scale	date	revision
1:50 PRINT @ A1	AUGUST 2024	A 08/08/2024 DRAWING FIRST ISSUED

title
PROPOSED GROUND FLOOR PLAN

contract
MR RICHARD EAST

sharman architecture
OAK BARN, WILLOW DROVE, BOROUGH FEN, PETERBOROUGH, PE6 7QB
tel: 07725 529 094 email: paulsharman1@btinternet.com