

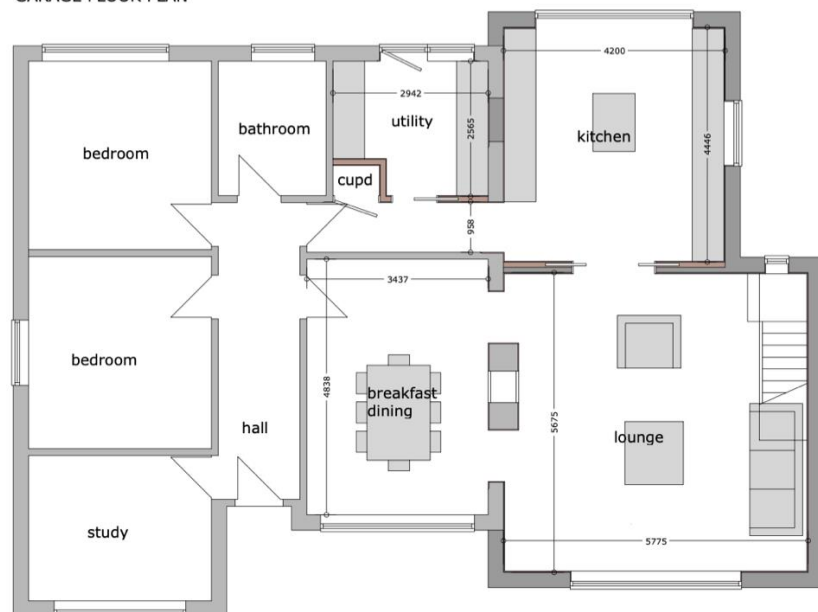


GARAGE FLOOR PLAN

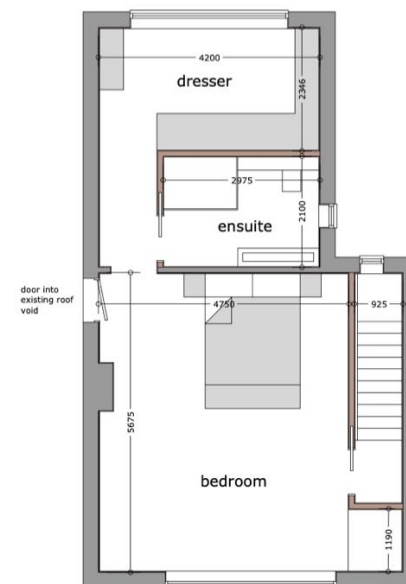

GROUND FLOOR PLAN

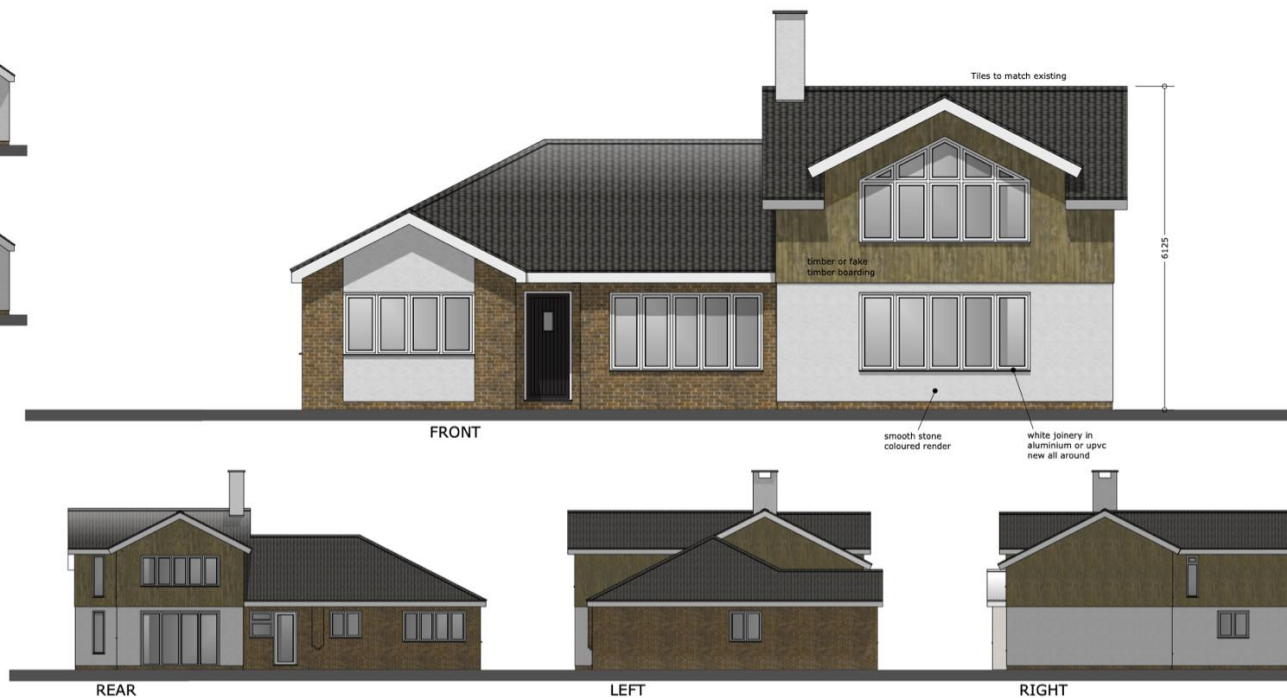

FIRST FLOOR PLAN

PROPOSED EXTENSIONS AND ALTERATIONS AT
7 BARBERS DROVE (south) CROWLAND FOR
MR & MRS S GILBY

DO NOT SCALE FROM THIS DRAWING

A	DIMENSIONS ADDED	OCT-2020

PLANS AND ELEVATIONS

1/50 1/100

10/9/20

J136-PL 2A

Julian Warrick
Architectural Design Consultant

Email: julian@jwarrick-design-cons.com
Tel: 01775 820123
Mob: 07849 652067
JulianWarrick.co.uk
Houzz.co.uk

8 Beech Grove
Donington
Spalding
Lincs
PE11 4XQ