



David Harcourt Design Services
Concept 2000 Design
Development Ltd

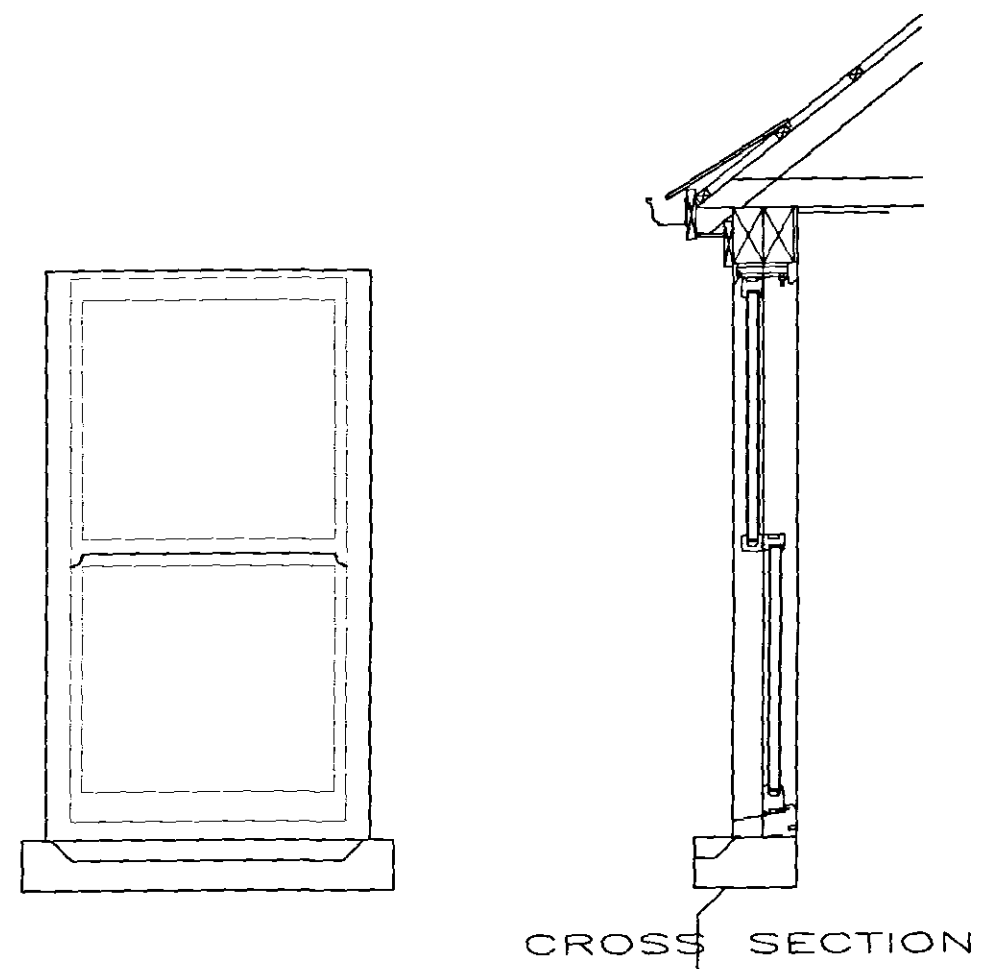


TIMBER SLIDING SASH WINDOWS
MANUFACTURED BY JELD WEN

BAY WINDOW

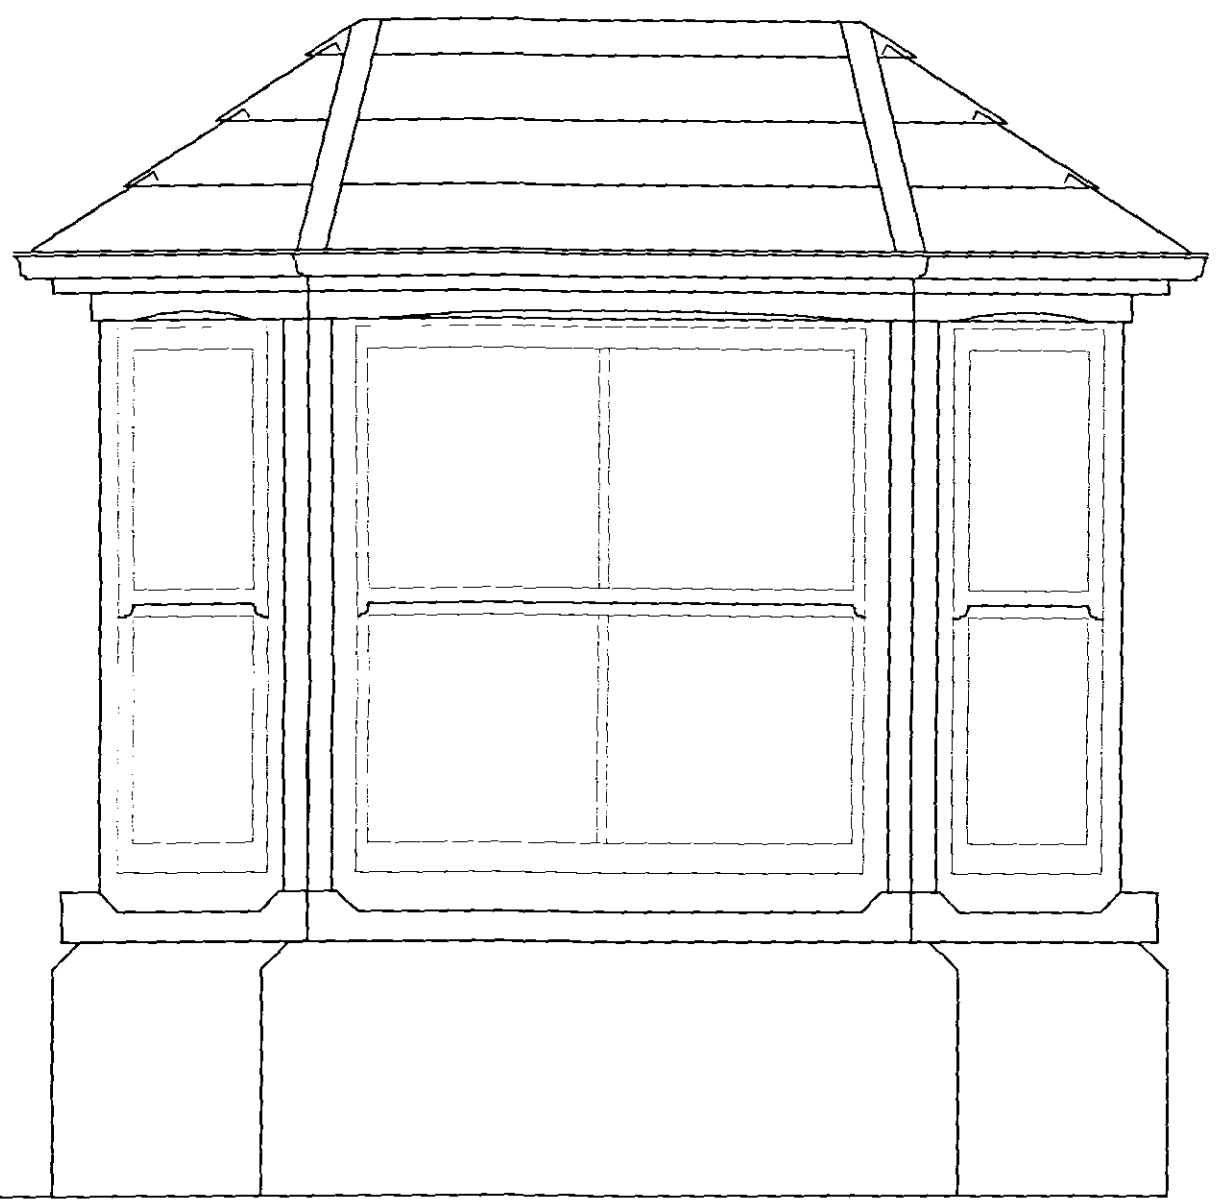

THE FACE OF ALL FRAMES ARE
TO BE SET BACK 70mm FROM
FACE OF BRICKWORK

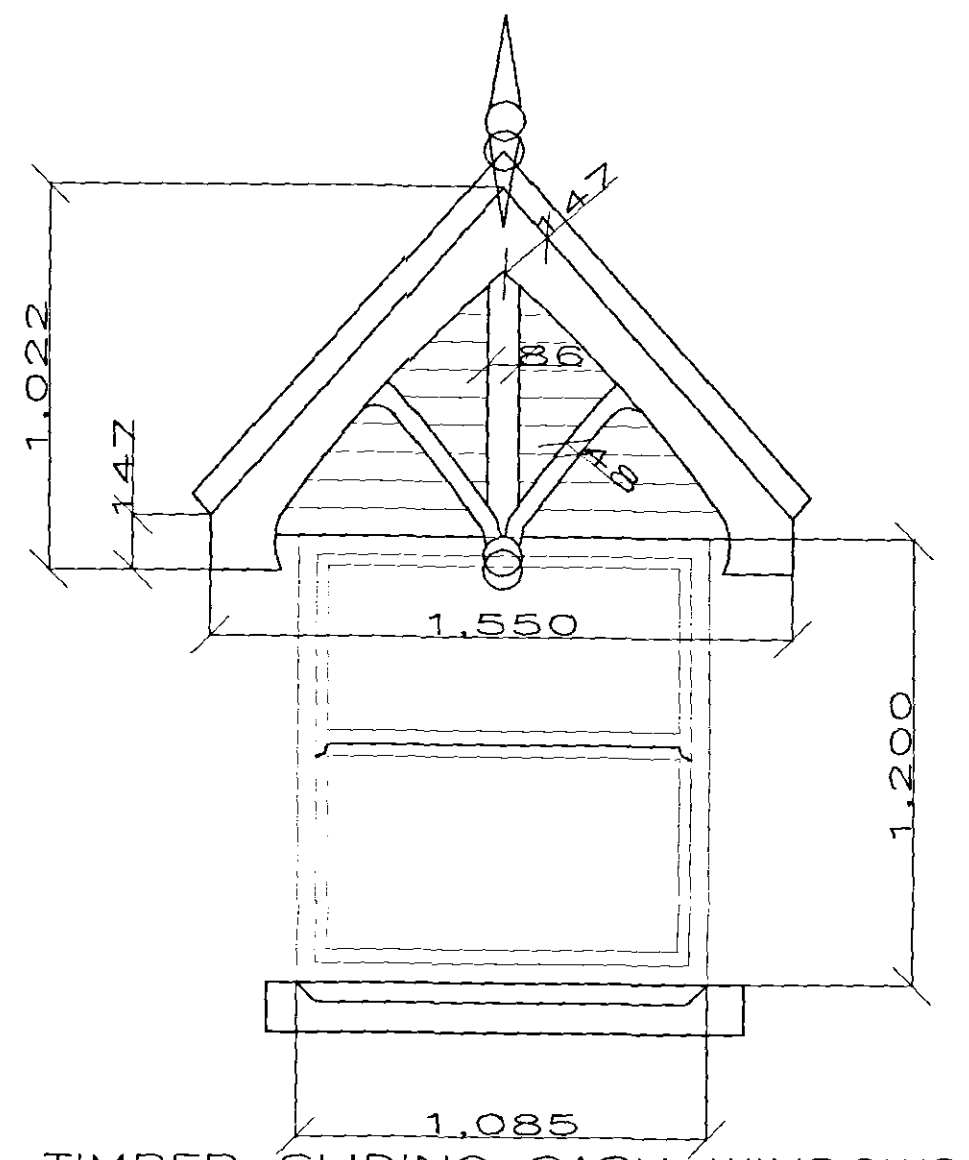

TIMBER SLIDING SASH WINDOWS
MANUFACTURED BY JELD WEN

DORMER

1

JOINERY DETAILS
CLIENT MATHEW CLOUGH
DRAWING/FILE No 971 MC 1
PROJECT
PROPOSED FOUR BEDROOM DWELLING
WITH INTEGRAL GARAGE
AT CHURCH LANE CROWLAND
SCALE 1:50 1:100
DATE AUG 05
DRAWN DB
Issued

Planning & Development
- 2 JUN 2003
0775/06

DETERMINED
FILE

ARCHITECTURAL TECHNICIANS
CROUCH HOUSE STATION ROAD
WISBECH ST MARY
WISBECH CAMBS PE13 4RW
Telephone 01945 410421
Facsimile 01945 410400