





LEFT ELEVATION

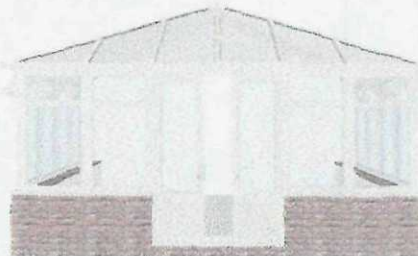


FRONT ELEVATION




RIGHT ELEVATION

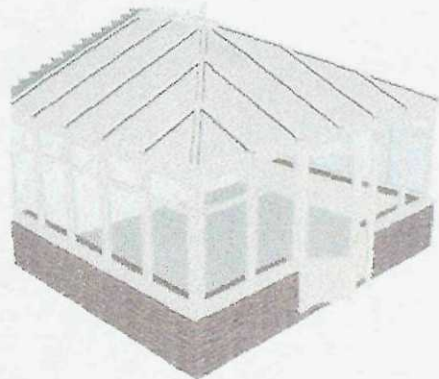

LEFT 3D VIEW

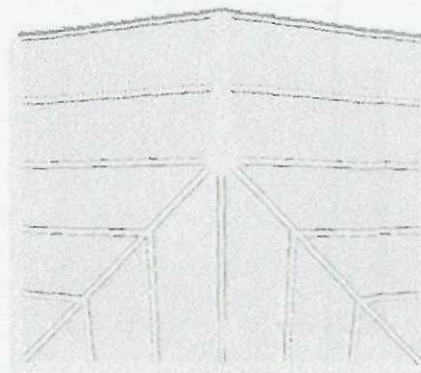

PLAN VIEW

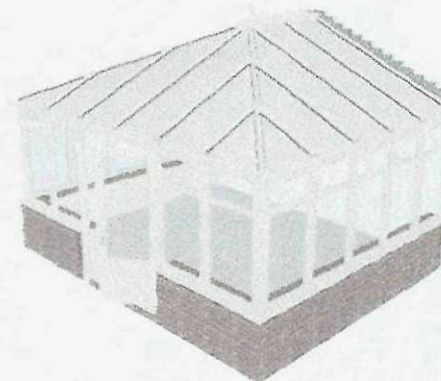

RIGHT 3D VIEW

Prepared for: Mr & Mrs Richardson
 Reference: M1/CB/AOV195
 Date: 25/7/2015
 No of Views: Six
 Designers Signature:

O/All Width	: 5000 mm	O/All Depth	: 4000 mm
Roof Pitch	: 25.0°	Ridge Height	: 3369 mm
Frame Height	: 2100 mm	D.W. Height	: 600 mm
Floor Area	: 17.11 sq.m	Base Area	: 20.00 sq.m
Int. Volume	: 50.58 cm	Ext. Volume	: 56.38 cm
Int. D.W.Area	: 6.24 sq.m	Ext. D.W.Area	: 6.84 sq.m

PICTORIAL VIEWS
SPG N°4.

16K