





FLOOR PLAN

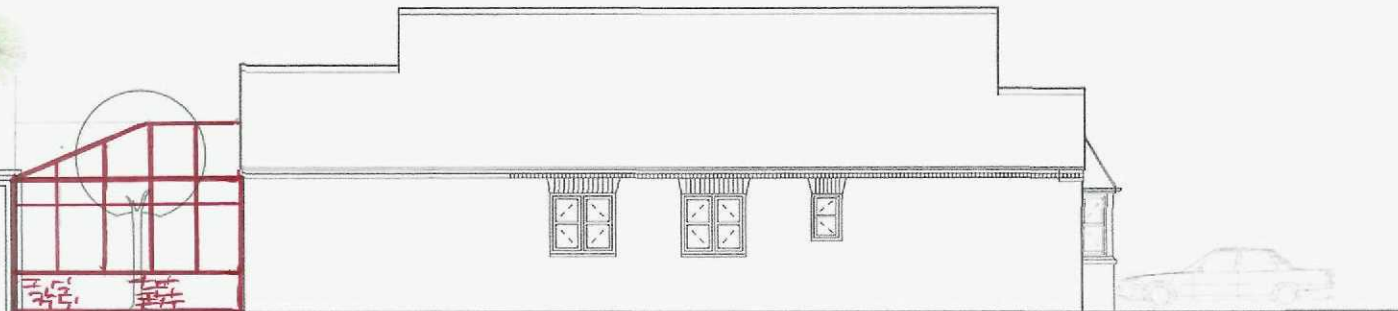

SIDE ELEVATION

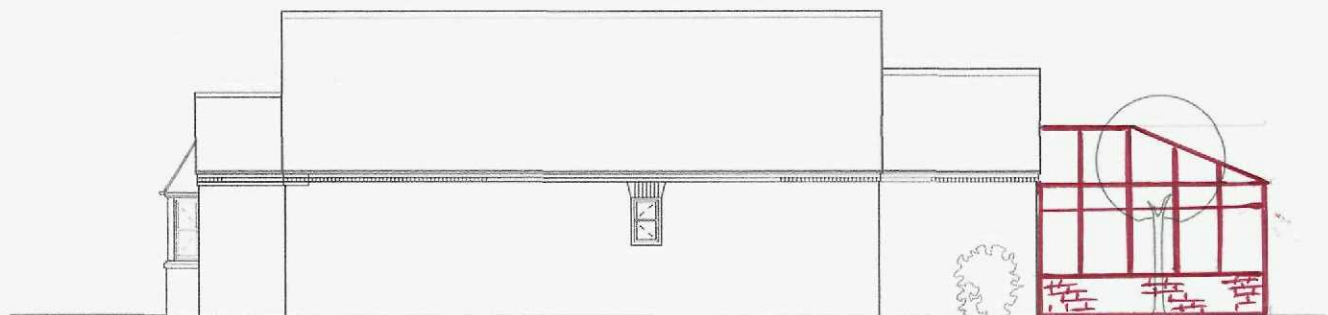


SIDE ELEVATION



FRONT ELEVATION



REAR ELEVATION

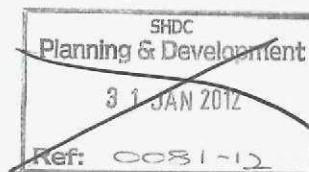

Project EASTLANDS CROWLAND		B M Design Consultancy	
Title BUNGALOW TYPE 1		Chartered Architects CDM Co ordinators	
Architectural House Gravel Walk Musselburgh Petersburg PE1 1YL Telephone 01753 555971 Facsimile 01753 551265			
Scale 1:100	Date Jan 12	Job No 4465	
Category D	Utility Element (-)	Sequence No 10	Revisions RA

*ELEVATIONS
SRGT N°3*