Seymour, Sarah

From: Simmonds, Mark
Sent: 08 September 2015 13:24
To: _planningadvice
Subject: FW: H02-0780-15 - Solar Farm at Decoy Farm
Attachments: NC14.121-P201a hedge planting.pdf

Please scan to H02-0780-15 – 6SUP

Thank you

Mark

From: Ruth Goodfield [mailto:ruth@pushenergy.co.uk]
Sent: 08 September 2015 11:48
To: pds@northlevelidb.org
Cc: Simmonds, Mark; planningadivce@sholland.gov.uk
Subject: H02-0780-15 - Solar Farm at Decoy Farm

Dear Mr Sharman,

Following your letter to South Holland District Council where you expressed concern that the proposed hedge was located within 9m of the proposed watercourse, please see attached a revised plan where this buffer has been adhered and replaces the previous plan that was submitted.

I have copied in the planning officer Mark Simmonds for reference so that they are aware that the plan has been superseded and trust that the attached resolves the concerns that were initially raised.

Should you have any further questions or queries please do not hesitate to contact me.

Kindest regards,

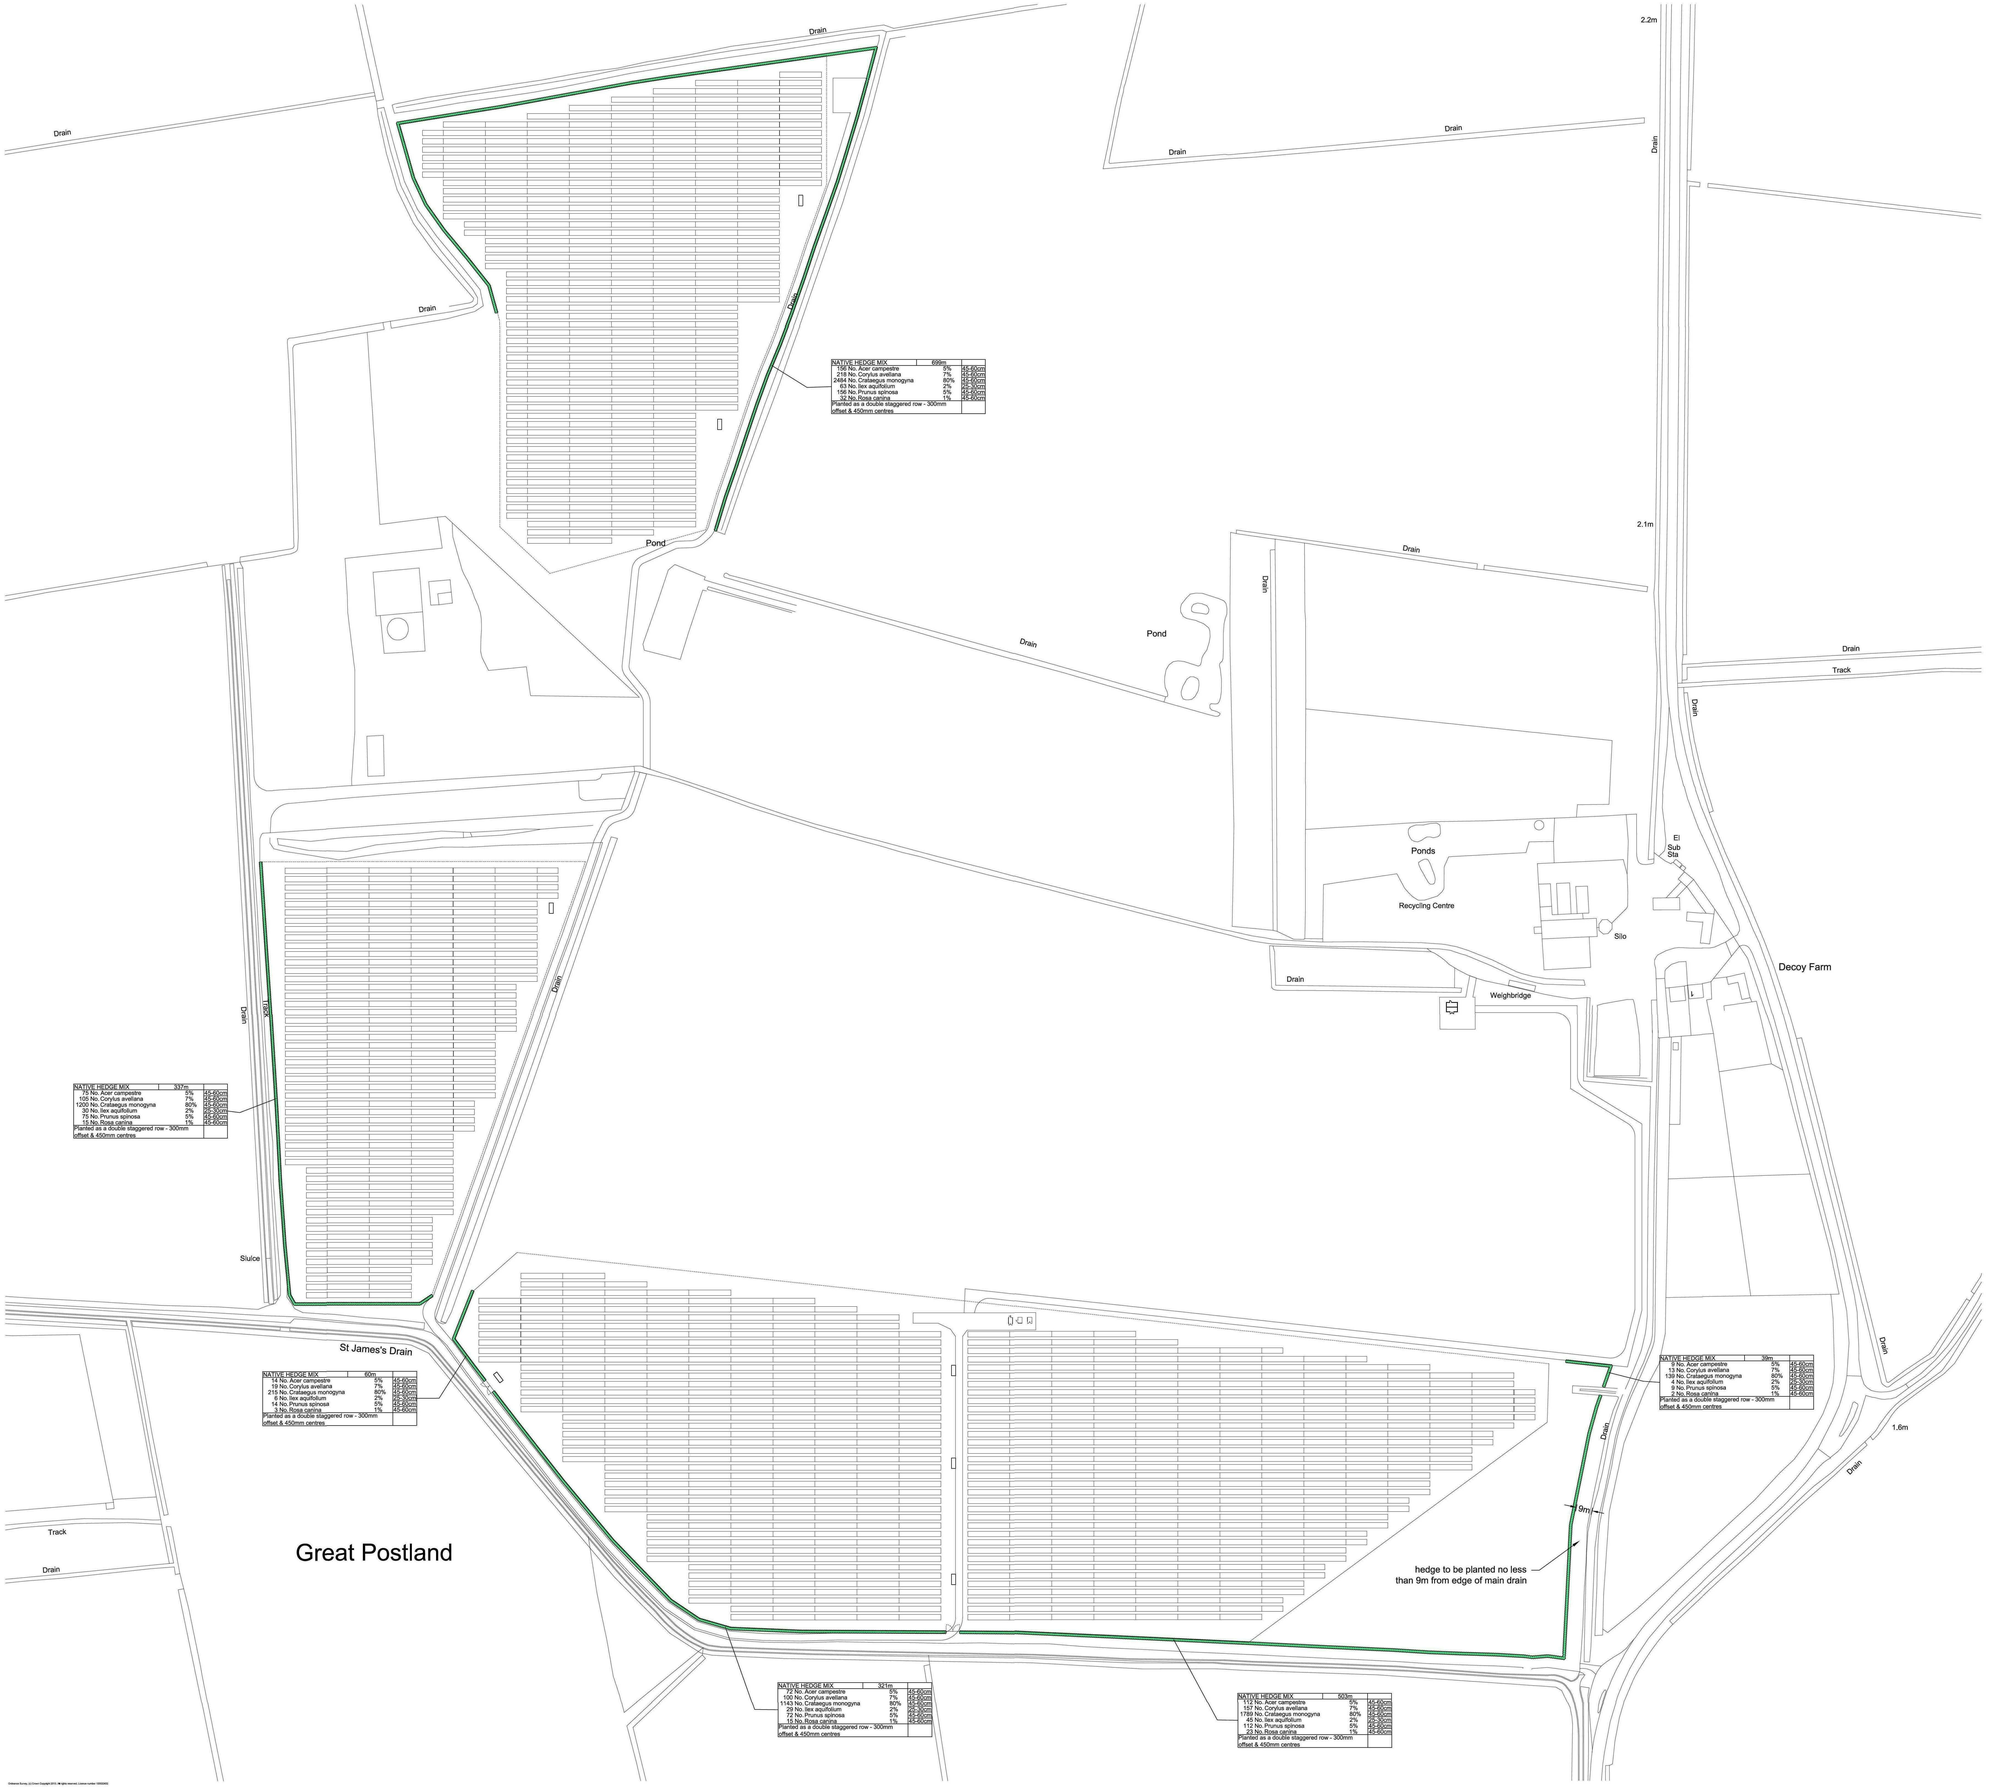
Ruth Goodfield
Town Planner

push energy



1&2 Tollgate Business Park
Tollgate West
Stanway
Colchester
Essex
CO3 8AB

Tel - 01206 203253
ruth@pushenergy.co.uk


Drain
Drain
Drain