


PROPOSED REPLACEMENT 15m MONOPOLE
WITH 1 x 0.6m DISH AT 14.5m FACING 212 DEG

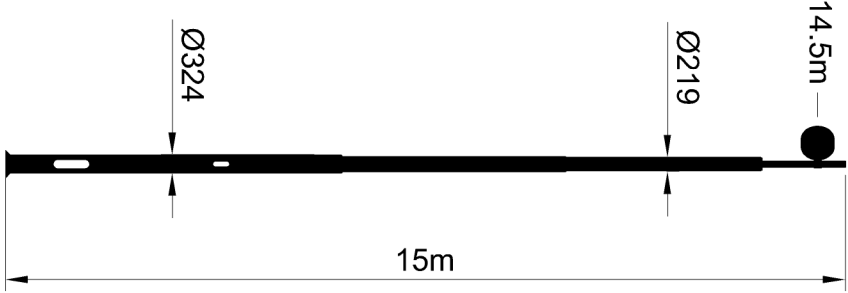

OLD 12m POLE AND DISH
TO BE REMOVED

TEMP STRUCTURE
TO BE REMOVED WHEN
NEW POLE INSTALLED



VIEW ON 'A'

NTS

SCALE 1:100

DETAIL OF 15m STEEL MONOPOLE

SCALE 1:100

DO NOT SCALE

DIMENSIONS IN mm UNLESS OTHERWISE STATED

© British Telecommunications plc

2019

ORIGINAL SCALE AS SHOWN

AERIAL SIZE CHANGED TO 0.6m

CROWLAND TE

REFERENCES

DRN SA
CKD LW

CERTIFICATION
DESIGNER

A3

A4

CLIENT
SF

LW

LW

SA

23/07/2019

B

WEST STREET, CROWLAND
PETERBOROUGH, CAMBS, PE6 0EE
PROPOSED 0.6m AERIAL ON A NEW 15m
POLE TO REPLACE EXISTING 12m POLE

DATE 20/03/18

AMENDMENT

ISSUE

BT TECHNOLOGY

UK RSDO

WL

4005747

SHT 03