

KEY

 - NATIVE SPECIES HEDGE

 - SILVER BIRCH


 - ROWAN

 - WILLOW

 - HORNBEE


 - 5M DRAINAGE EASEMENT

HEDGE PLANTING MIX: 50% HAWTHORN, 30% BLACKTHORN, 20% HAZEL
DOUBLE STAGGERED LINE:

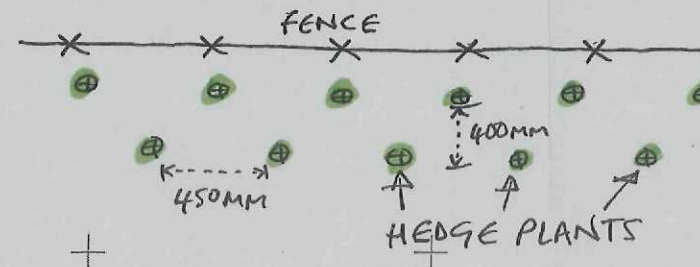

North.
(Indicative)

550/06
25 10 11

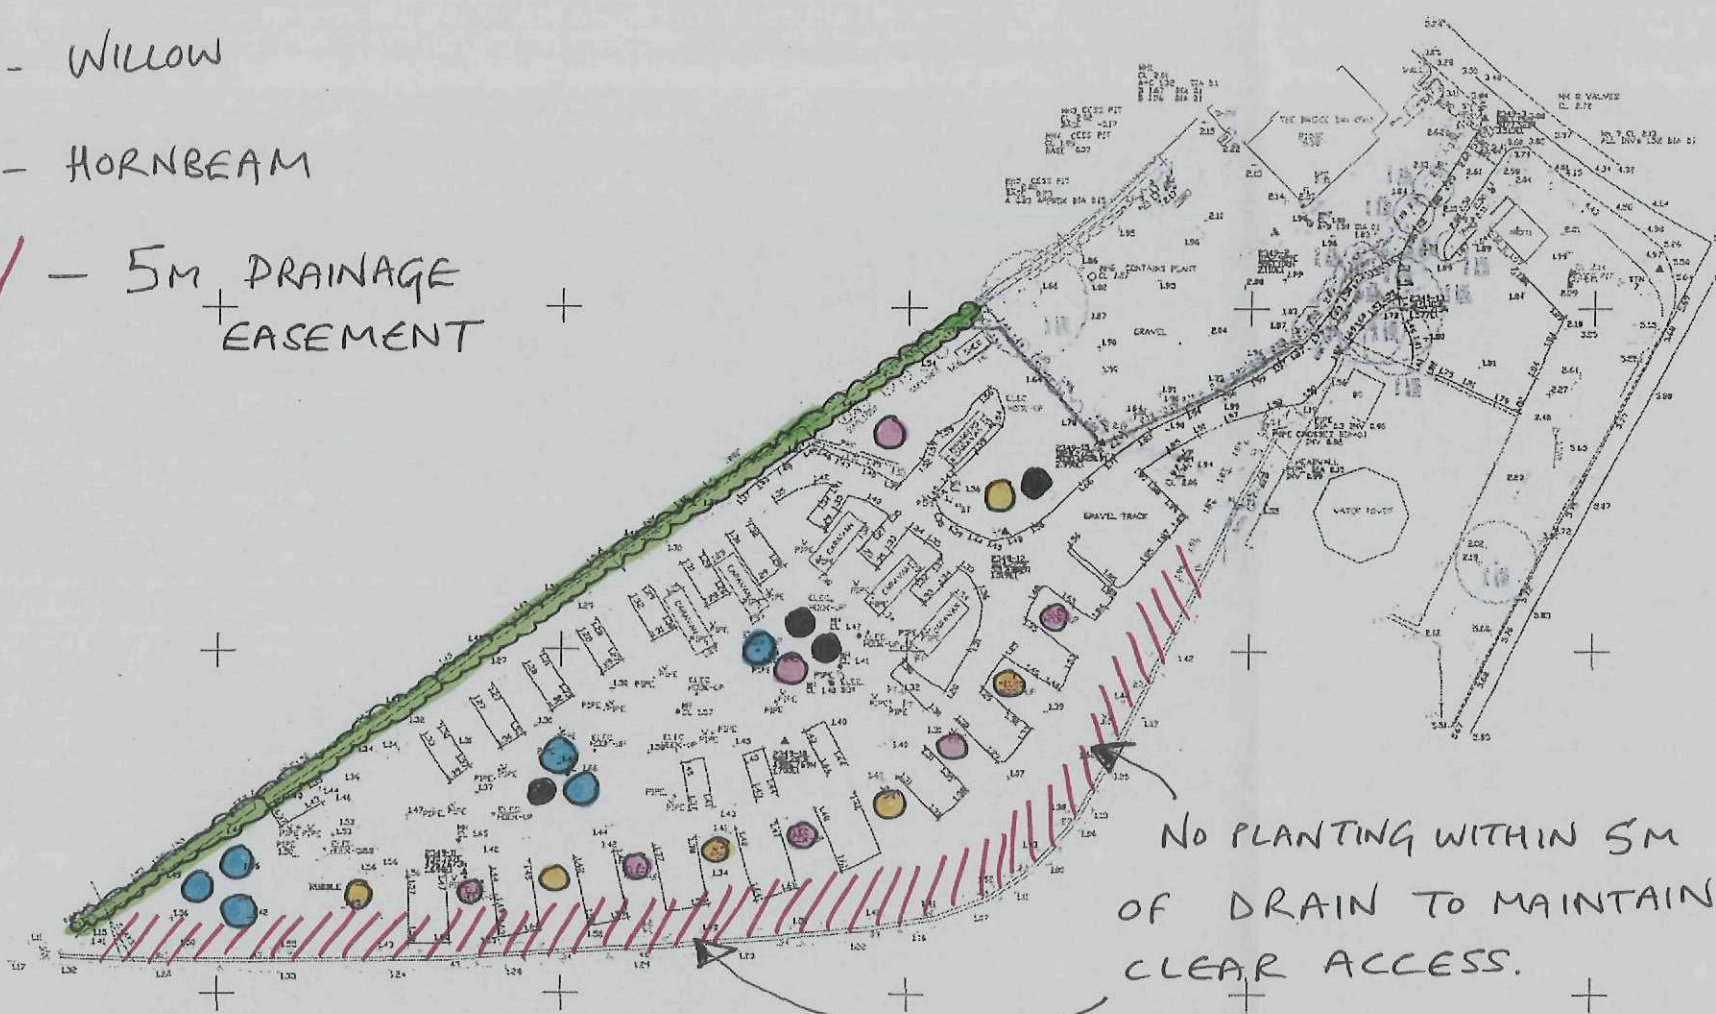

Survey is based on an arbitrary grid and OS datum.

The data used for the computation of vertical control for this survey was recorded using our survey grade GPS receivers. This data was provided by Leica Geosystems Smartnet RTK Correction Service.

SHDC
PLANNING & DEVELOPMENT
25 OCT 2011
Ref 0817-11

PLANTING SCHEME BASED ON THAT
ORIGINALLY APPROVED UNDER
REF: H02-0359-00

NO LEVELS ON SITE ARE RELATED TO D.S. DATUM, DERIVED FROM GPS DATA


Ratcliff
Land & Engineering Surveys Ltd
www.ratcliffsurveys.co.uk
Tel: 01723 270051
Fax: 01723 271140
Updated Survey to Land at
Rear of The Bridge Inn
Crowland, Lincs.
Scale 1:500 @ A1
Date April 2009
Drawing Number 2349-2
Client Matrix Planning (OBO Mr Jefford)