



SHEPEAU STOW CP SCHOOL

LINCOLNSHIRE COUNTY COUNCIL
Reproduced from the 1996 OS mapping with the
permission of the Controller of Her Majesty's Stationery
Office(C)Crown Copyright. Unauthorised reproduction
infringes Crown Copyright and may lead to civil proceedings.
OS Licence LA076732

SHDC
Planning & Development
12 JUL 2002
Re: 818/02

Hazelwood

Charlwood

The Georgians

The
Red Last

Guide Post

Telephone
Call Box

3.1m+

GP

The
Cottage

Shepeau Stow
County Primary School

Stonelake
Cottage

Pond

BM 3.40m

Drain

Dykeside

Cherilea

Rosedale

Wyndene

Conifers

Swallowfield

Fenfield
Cottage

Wrenland Cottage

GYPSY LANE

wood

Thistle Moor

Drain

Holbeach D


Shepeau Stow

Drain

SCALE 1:1250

DETERMINED
PLAN

All Dimensions and Levels to be verified on site.
 Only Figured Dimensions to be used.
 Do not scale this drawing.
 Any discrepancies to be notified to the originator of this drawing immediately.
 If in doubt, ask.
 This drawing is the property of Hyder Business Services.
 Copyright is reserved by them and the drawing is issued on the condition that it is not copied, reproduced, retained, or disclosed to any unauthorised person, either wholly or in part without the consent in writing of Hyder Business Services.

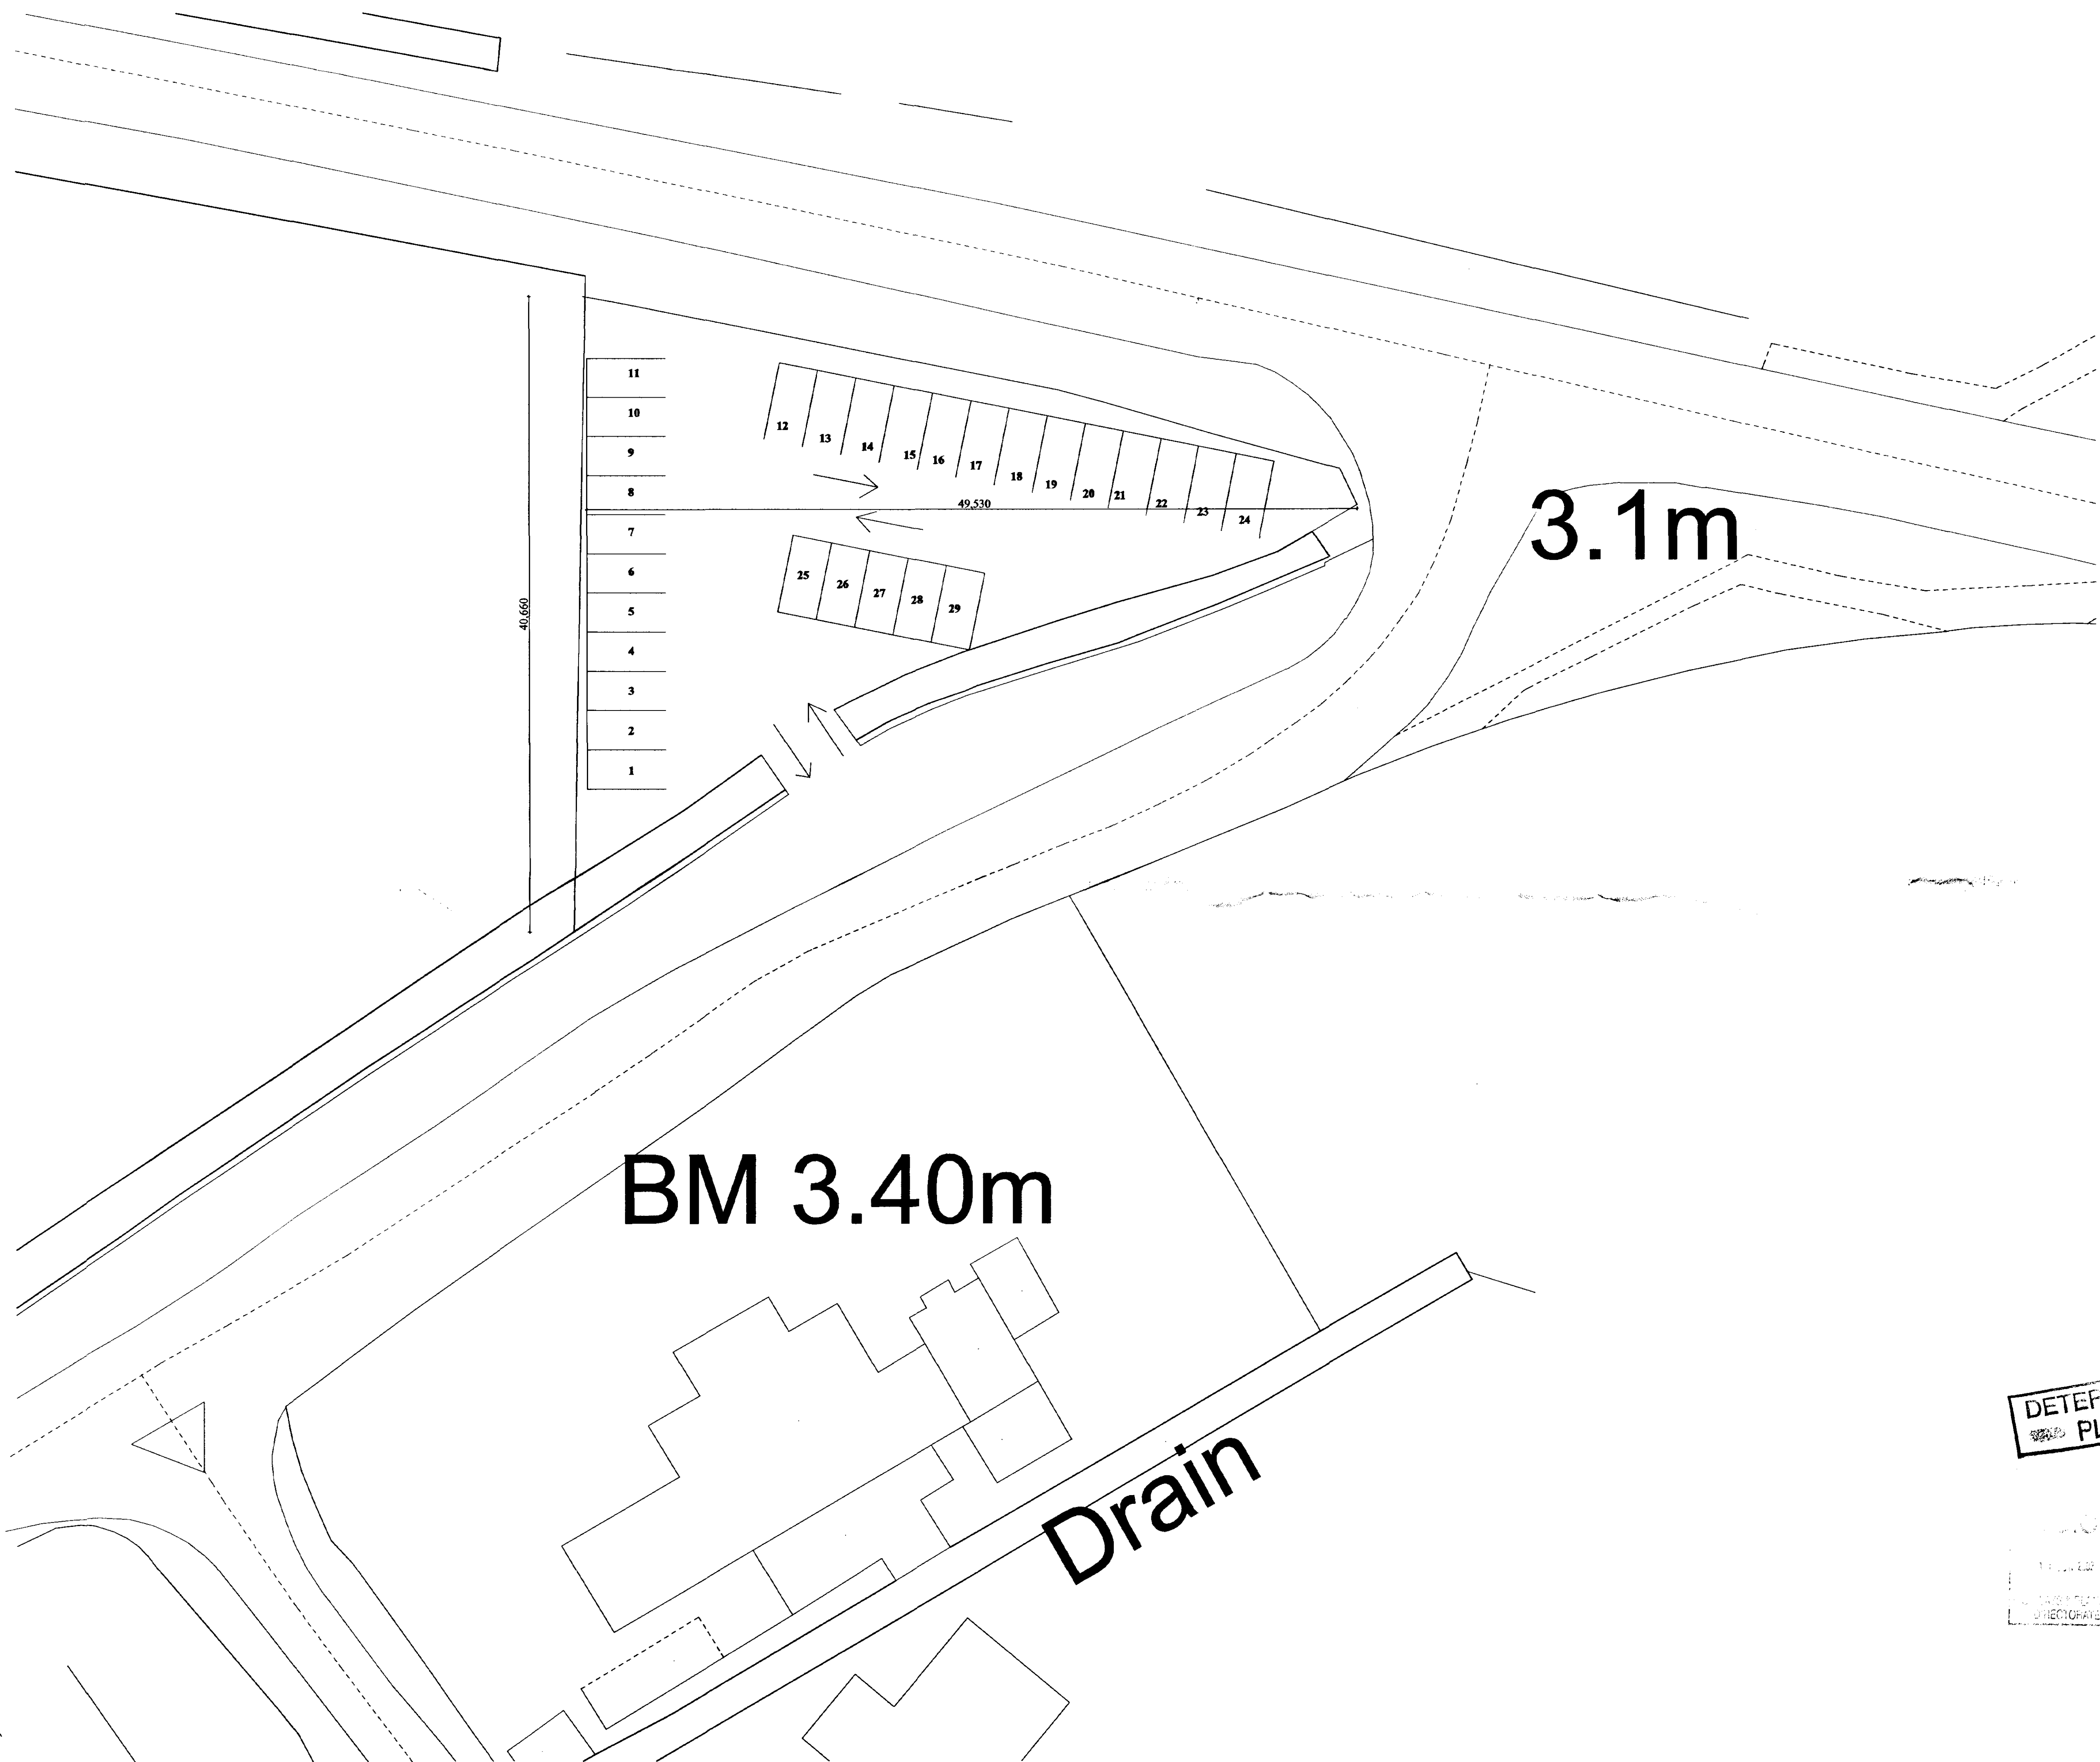

SHDC
 Planning & Development
 12 JUL 2002
 Ret 8/8/02

Rev.	Date	Description	By	Chk'd

Hyder Business Services
 Mill House
 Brayford Wharf North
 Lincoln, LN1 1YT
 Tel: 01522 836838
 Fax: 01522 516050
 Web: www.hbs.uk.com

Client
 Lincolnshire County Council

Project Proposed Carpark	
Drawing Title Proposed	
Drawn By Keith Beedle	Checked By DR
Scale 1:200	Date May 2001
Project No. DC/577/SW1	Drawing No. 002