

Notes:

Responsibility is not accepted for errors made by others in scaling from this drawing. All construction information should be taken from figured dimensions only.

Contractors must check all dimensions from site.


This drawing should be read in conjunction with all relevant consultant and specialist sub-contractor, supply chain drawings and specifications.

Any discrepancies found between this drawing and other drawings given elsewhere to be reported to client.

All works to be carried out in accordance with the latest British Standards / Codes of Practice.

BROADWAY

CRAWFORD G

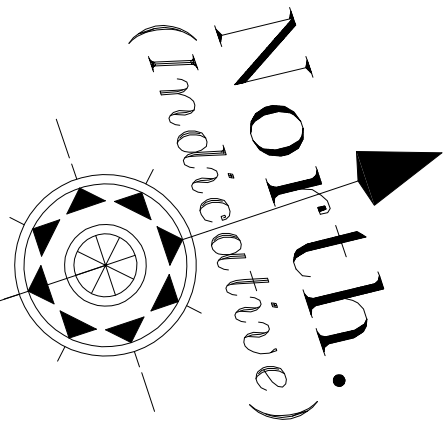

PUBLIC FOOTPATH

SHARED ACCESS ROAD

Close board fence

E 524089.772
N 309830.231
El 2.026

E 524112.486
N 309850.350
El 2.863

Lamp post

Existing retaining wall
with post and rail to
public footpath

Indicates Cherry Laurel
(Prunus laurocerasus) - Refer
to drawing SL/13 (Landscape
Scheme) for number,
spacings, heights and details
of post-planting maintenance.

Lamp post

E 524123.868
N 309823.724
El 2.884

6ft Close board fence
between site and 1A retained

Telegraph pole


PUBLIC FOOTPATH

4.74 (1A Lower Roof) +

PROPERTY 1A

8.55 (1A Ridge Height) +

4.11 (1A Eaves) +

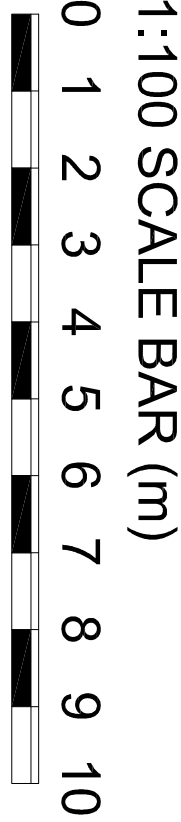

KEY:

Indicates site boundary

1.80 + Indicates proposed levels

1.53 + Indicates existing levels

Rev	Amendments	Date
-----	------------	------

Address
LAND AT JUNCTION OF BROADWAY /
PETERBOROUGH ROAD, CROWLAND,
LINCS

Proposal

PROPOSED NEW DWELLING

Title

PROPOSED SITE PLAN + LEVELS

Drawing No.	Rev	Scale	Date
-------------	-----	-------	------

SL/03 - 1:100 @ A1 18.09.20