

Notes:

Responsibility is not accepted for errors made by others in scaling from this drawing. All construction information should be taken from figured dimensions only.

Contractors must check all dimensions from site.


This drawing should be read in conjunction with all relevant consultant and specialist sub-contractor, supply chain drawings and specifications.

Any discrepancies found between this drawing and other drawings given elsewhere to be reported to client.


All works to be carried out in accordance with the latest British Standards / Codes of Practice.

WALL KEY


External Walls - House

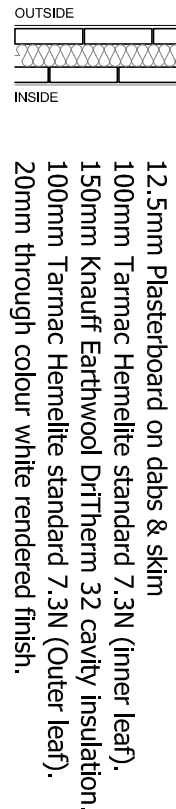

External Walls - Garage

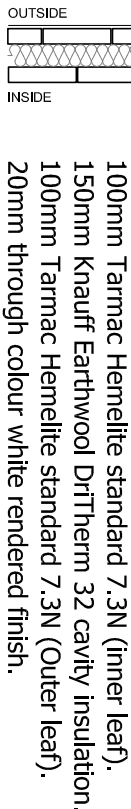


Internal Walls

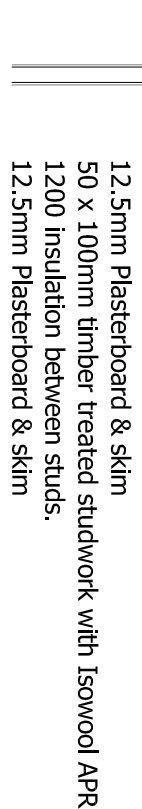

GENERAL KEY


D1	Door Reference
W2	Window Reference
RWP	Rainwater pipe
SP	Soil Pipe
SS	Stub stack + Air admittance valve
Water stop valve	

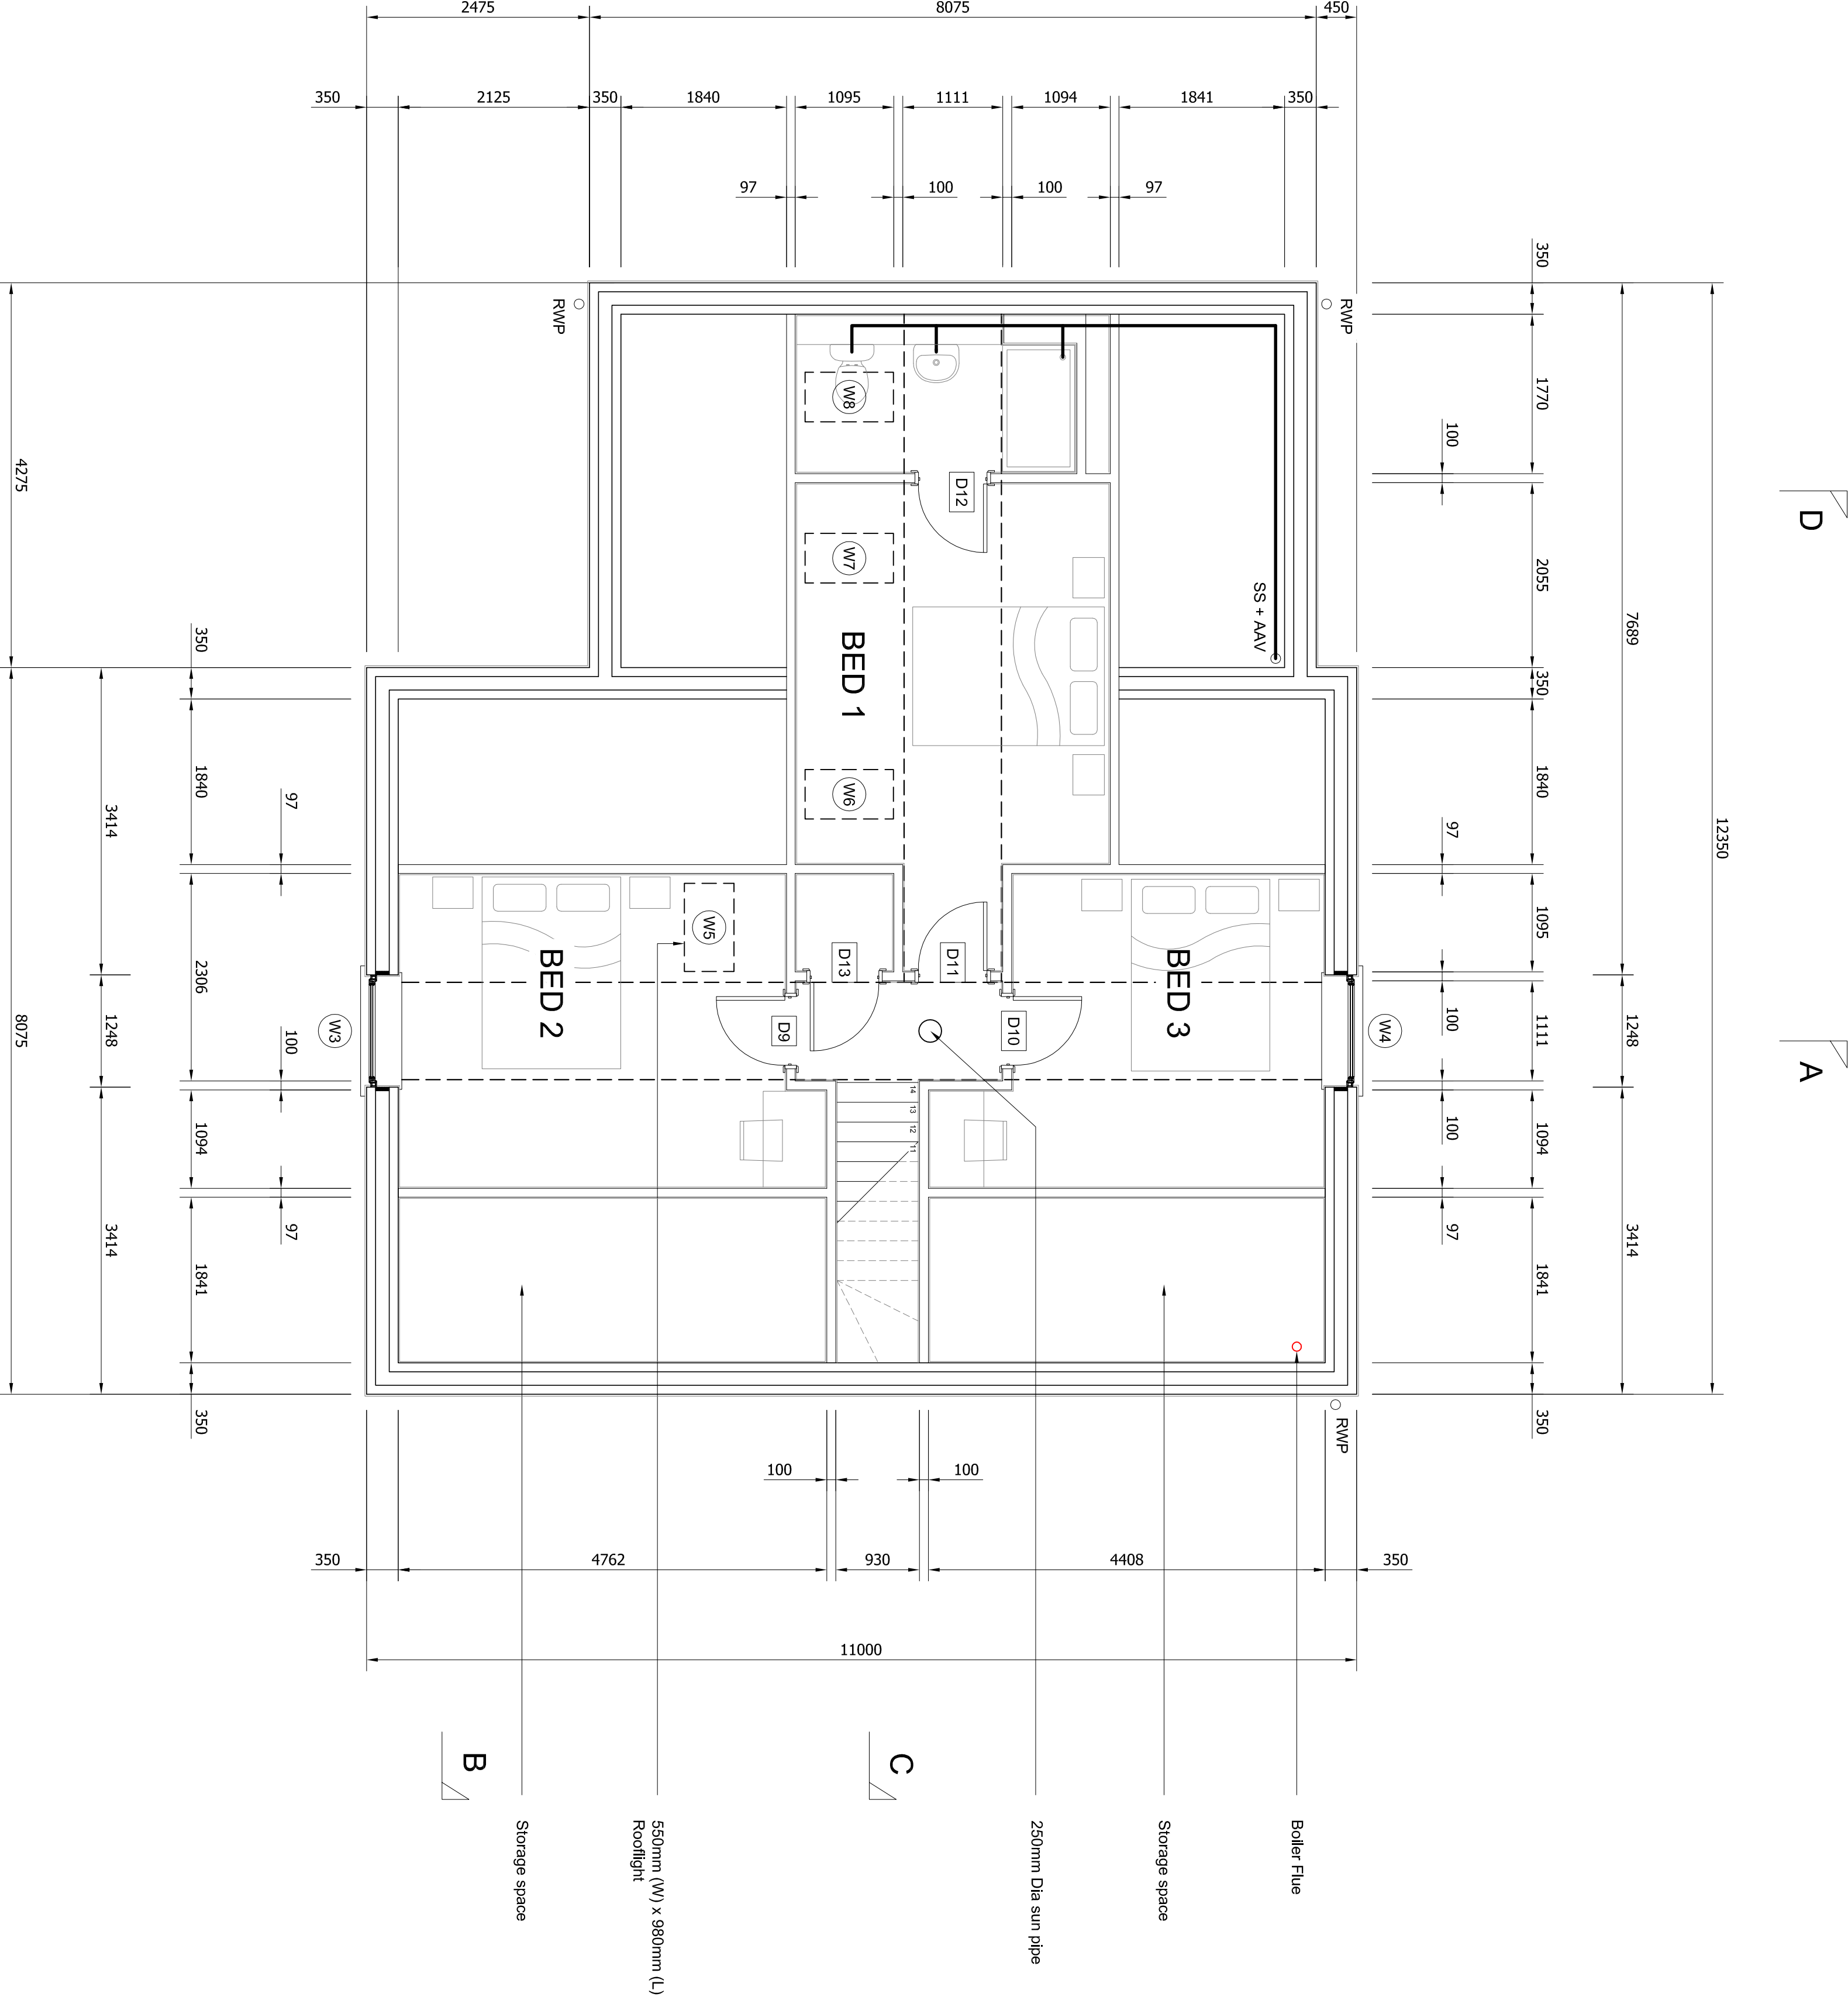

FIRST FLOOR LAYOUT

Scale 1:50

1:50 SCALE BAR (m)

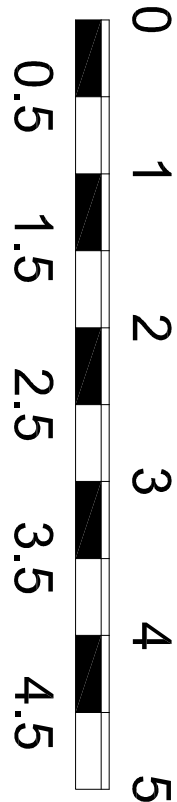

PROPOSED FIRST FLOOR LAYOUT

Drawing No.	Rev	Scale	Date
SL/07	-	1:50 @ A1	18.09.20