

Notes:

Responsibility is not accepted for errors made by others in scaling from this drawing. All construction information should be taken from figured dimensions only.

Contractors must check all dimensions from site.


This drawing should be read in conjunction with all relevant consultant and specialist sub-contractor, supply chain drawings and specifications.

Any discrepancies found between this drawing and other drawings given elsewhere to be reported to client.


All works to be carried out in accordance with the latest British Standards / Codes of Practice.

KEY:


Indicates site boundary

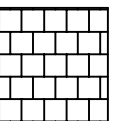


Marshalls drivesett tegula permanent grey concrete block paving

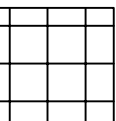


Marshalls indian sandstone riven grey multi 600 x 600 x 22 mm paving slabs

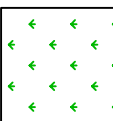


Indicates turf

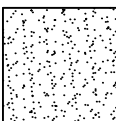


Indicates loose stone gravel

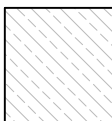

Indicates permeable asphalt drive

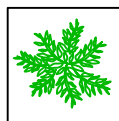

Indicates Cherry Laurel (*Prunus laurocerasus*). Planted between 2 and 3 feet (60-90cm) apart - Total number = 34 plants (positions as shown on plan). Up to 3ft tall when planted - max height to be 6ft above ground / footpath level (low level).

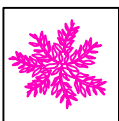

Indicates Cherry Laurel (*Prunus laurocerasus*). Planted between 2 and 3 feet (60-90cm) apart - Total number = 19 plants (positions as shown on plan). Up to 3ft tall when planted - max height to be 6ft above footpath level for rear garden privacy purposes.

POST-PLANTING MAINTENANCE:

A Laurel hedge only needs trimming once a year. The best time to prune is late spring or early summer using a hedge trimmer or secateurs.

A Laurel hedge usually only need watering from March to October. During the winter months, they use less water and normally get enough from the rain, do not water if the soil is moist as this can result in waterlogging.



1:100 SCALE BAR (m)

0 1 2 3 4 5 6 7 8 9 10

PROPOSED LANDSCAPE SCHEME

PROPOSED NEW DWELLING

LAND AT JUNCTION OF BROADWAY / PETERBOROUGH ROAD, CROWLAND, Lincs

SL/14 - 1:100 @ A1 18.09.20