

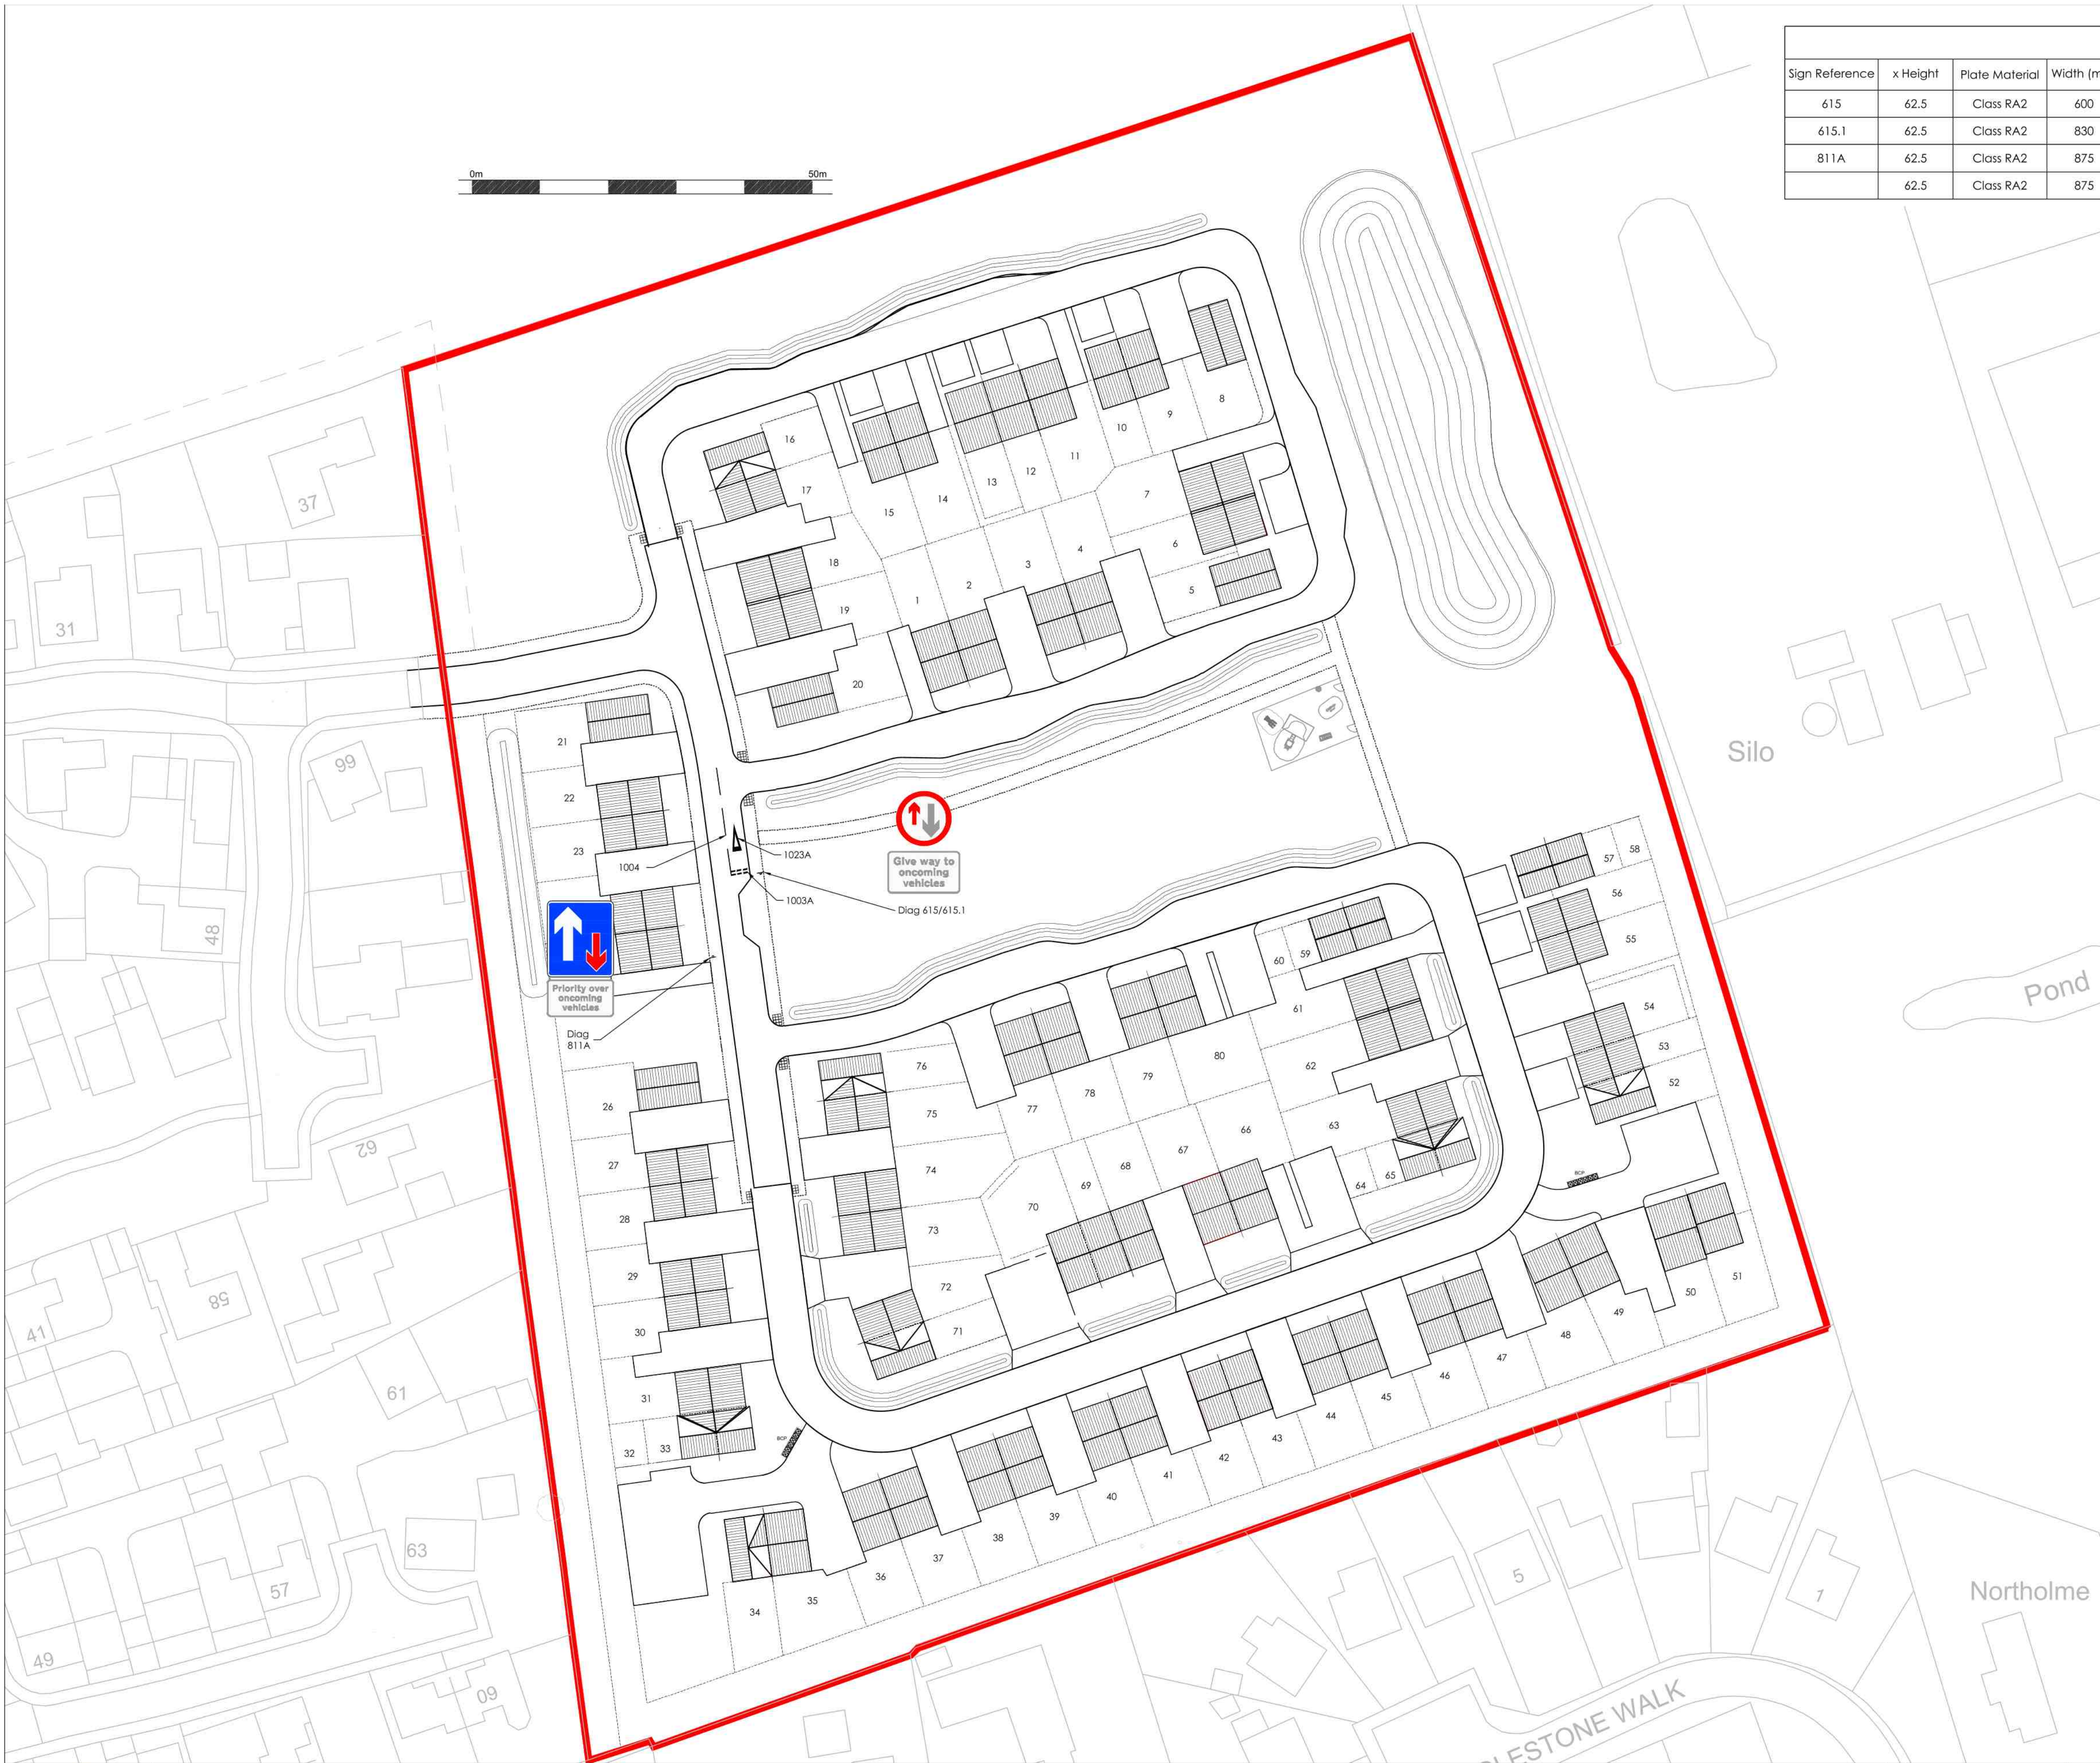


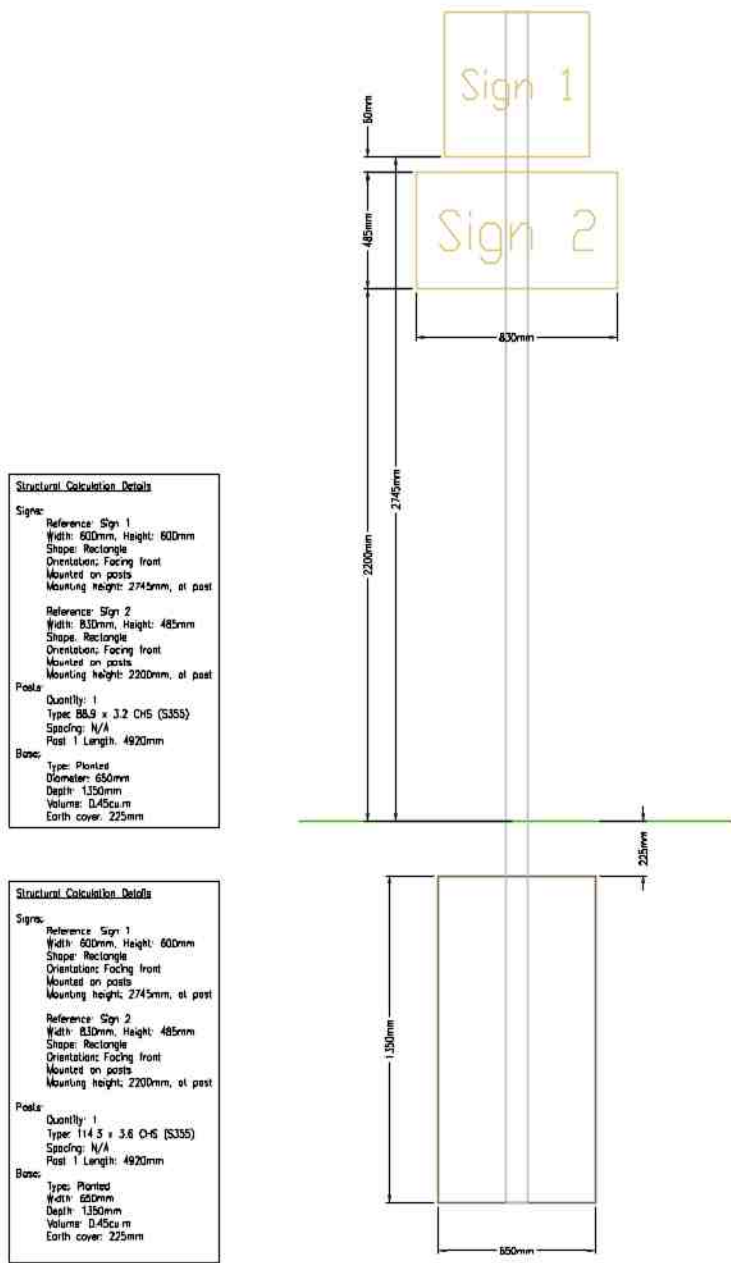

S38 Sign Schedule									
Sign Reference	x Height	Plate Material	Width (mm)	Height (mm)	Area (m²)	Mounting height	Post Length	Illuminated	Base (width/depth)
615	62.5	Class RA2	600	600	0.28	2745mm, at post	4920mm	No	650/1350mm
615.1	62.5	Class RA2	830	485	0.40	2200mm, at post	4920mm	No	650/1350mm
811A	62.5	Class RA2	875	1000	0.88	2745mm, at post	4920mm	No	650/1350mm
	62.5	Class RA2	875	485	0.42	2200mm, at post	4920mm	No	650/1350mm

S38 Lining Table				
Fig Number	Line Length (mm)	Gap Length (mm)	Width (mm)	Colour
1003A	600	300	200	White
1004	4000	2000	100	White
1023A	3750	—	varies	White

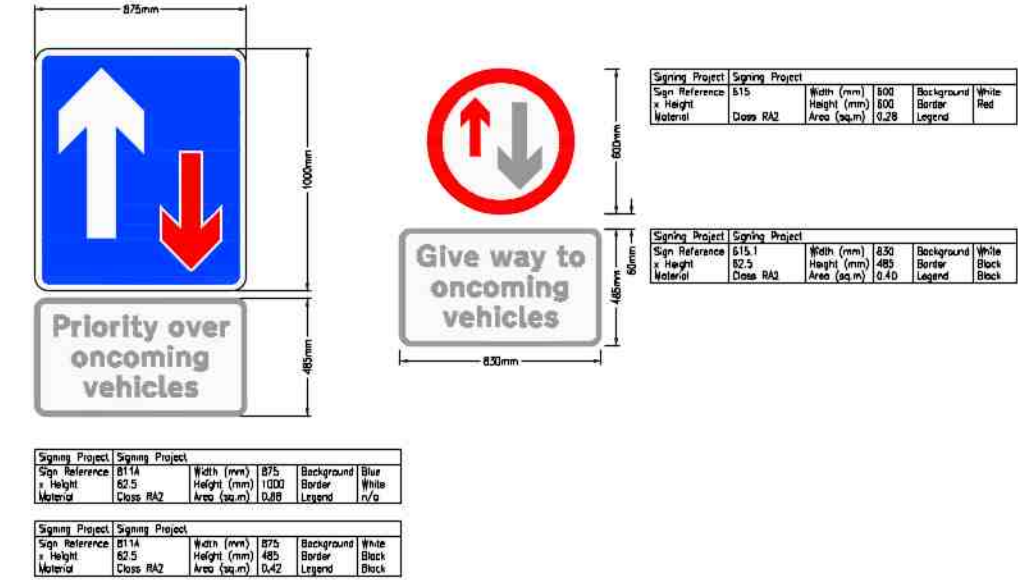

NOTES:

The road and footpaths proposed for adoption shall be designed and constructed in accordance with the approved Lincolnshire County Council detail design.