
187 NENE TERRACE ROAD, CROWLAND, PE6 0LD

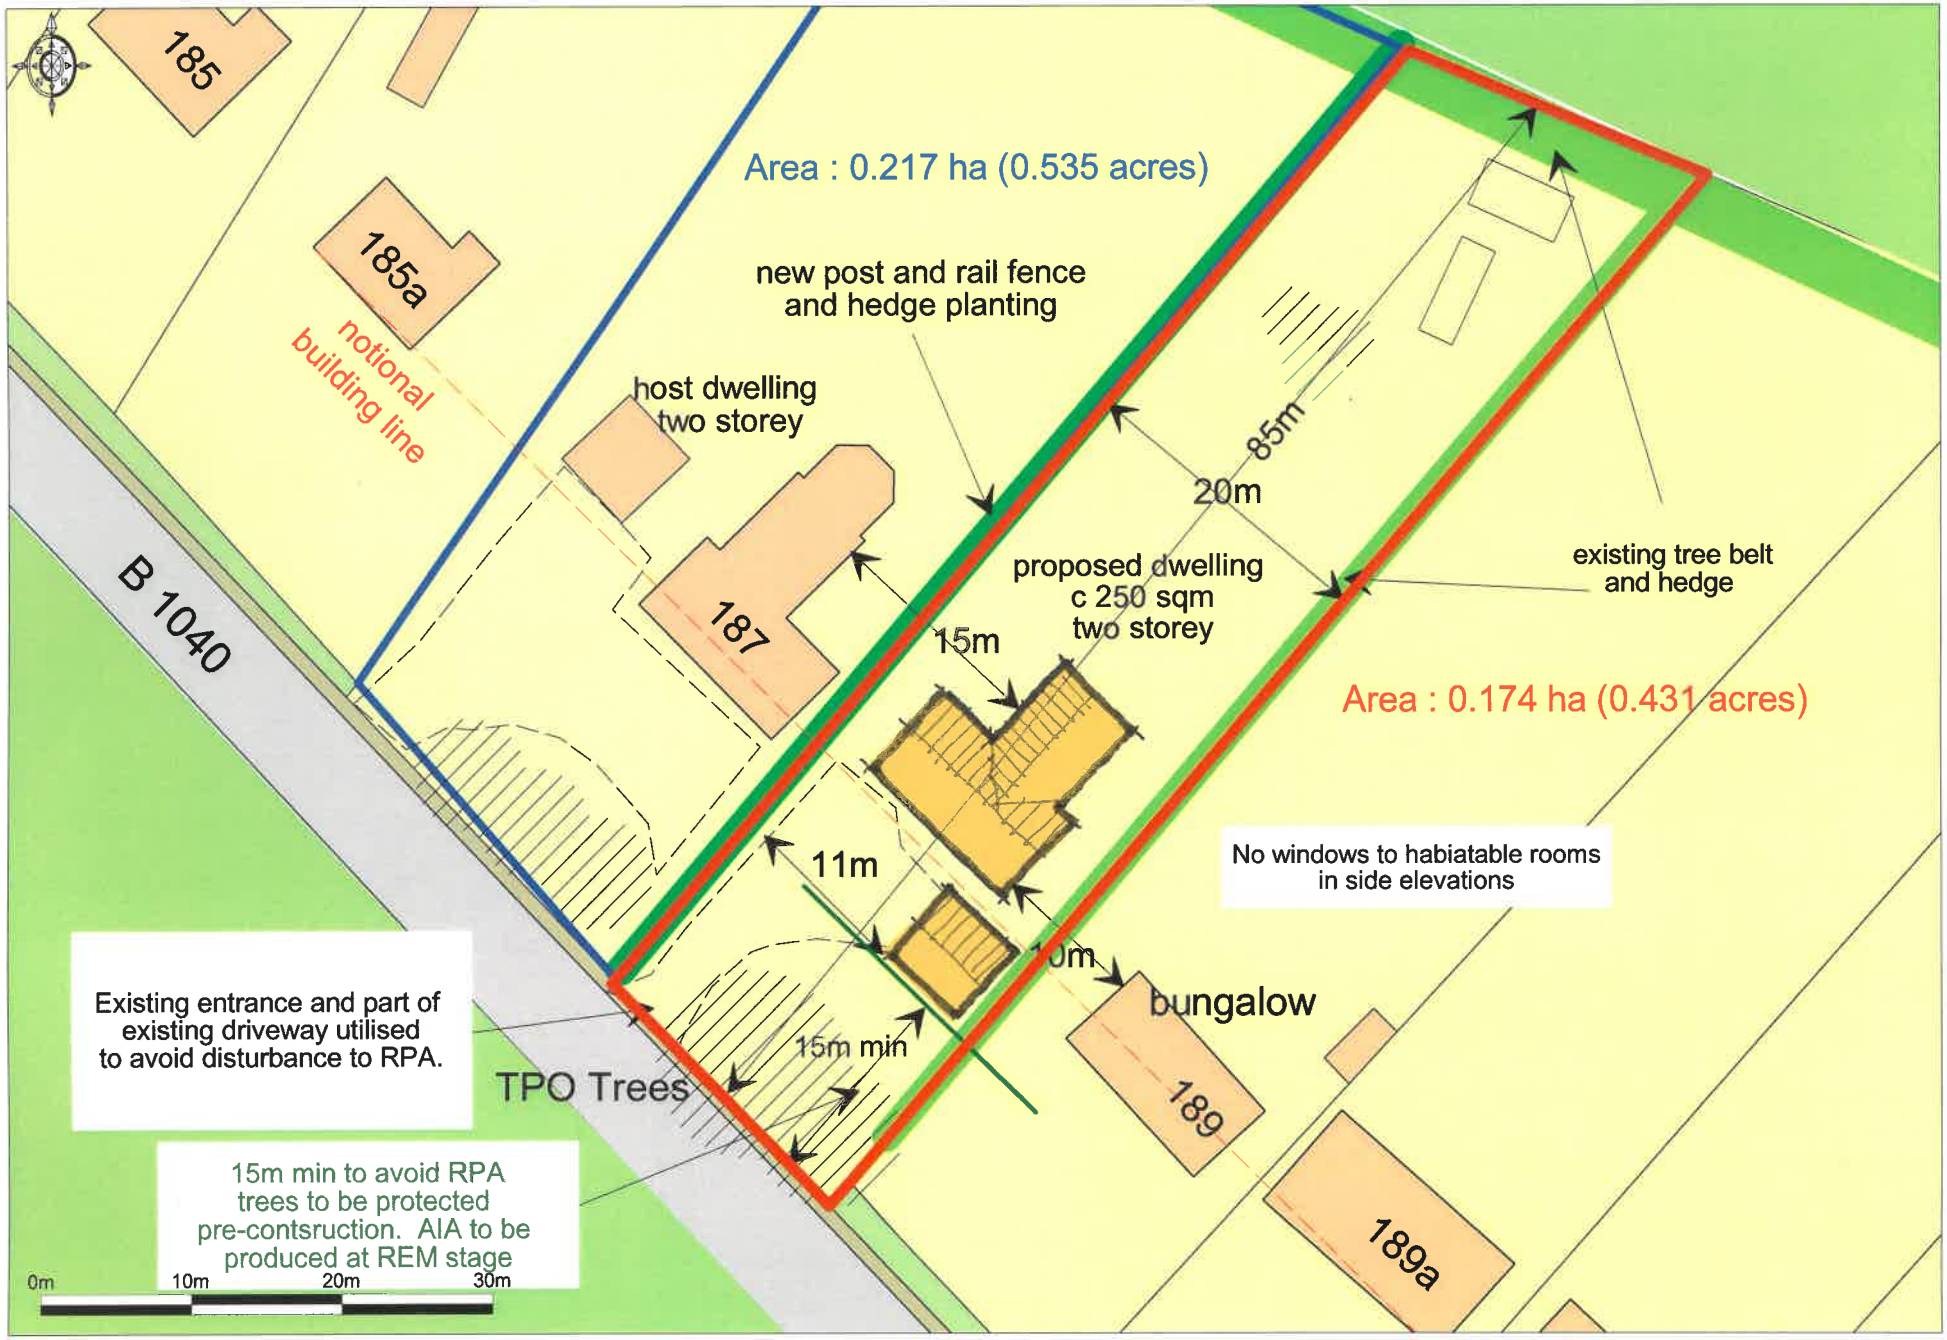

Ordnance Survey © Crown Copyright 2018. All rights reserved. Licence number 100022432. Plotted Scale - 1:500

Promap® LANDMARK INFORMATION GROUP

BARKER STOREY MATTHEWS 18 014 ILLUSTRATIVE LAYOUT PLAN