

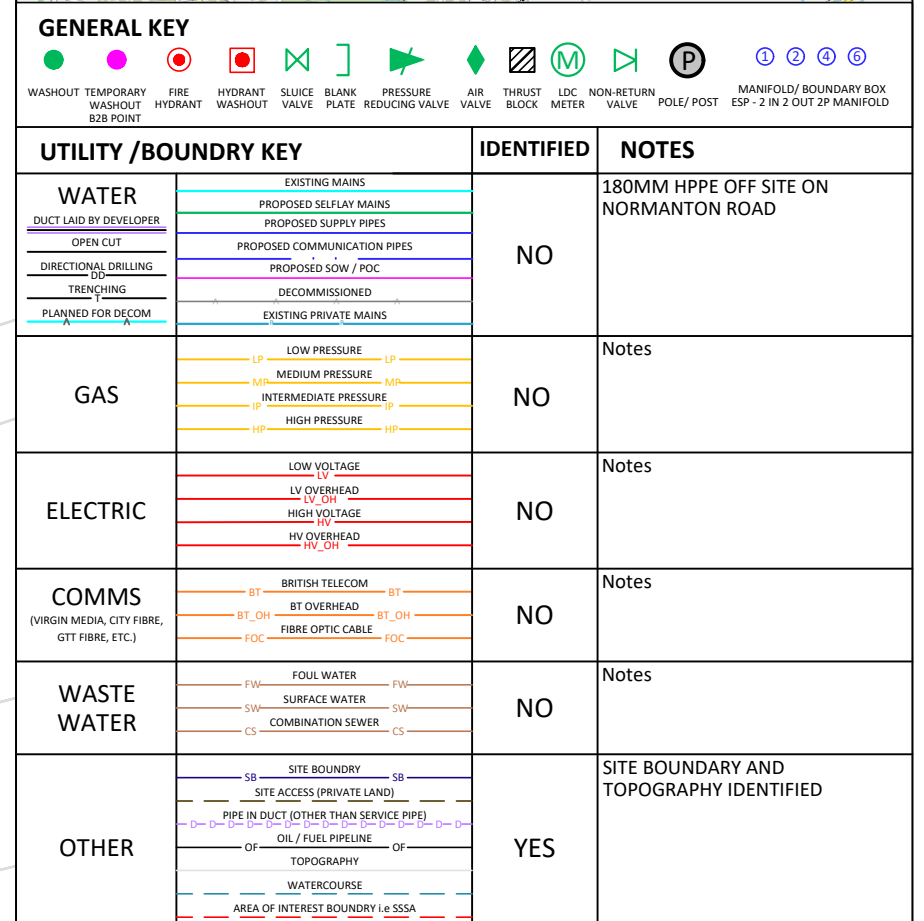


MAINTAINING & SCHEDULE DETAILS			
PIPEØ	SDR RATING	AT	DETAILS / LENGTH
125MM	SDR17	SOW-A	26M
125MM	SDR17	A-B	115M
63MM	SDR11	B-B1	20M
90MM	SDR17	B-C	113M
63MM	SDR11	C-C1	26M
90MM	SDR17	C-D	143M
Ø63MM= 46M Ø90MM= 256M Ø125MM=141M			
GRAND TOTAL= 443M			

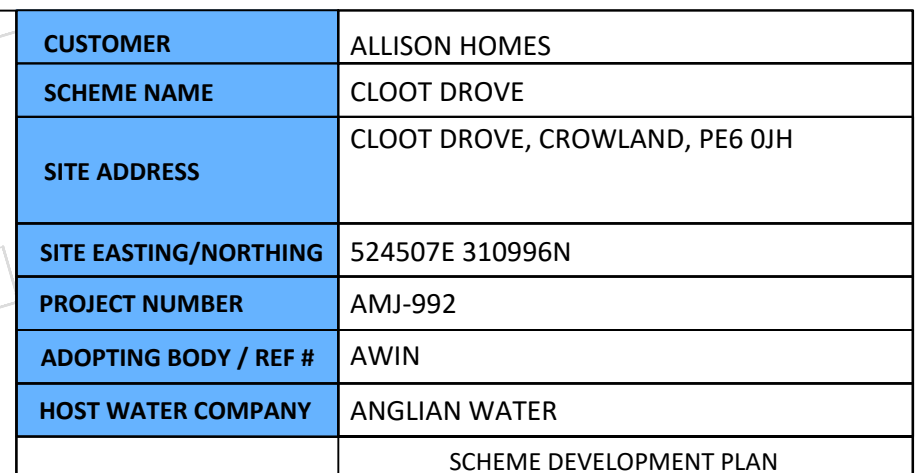


NOTES:		
EASEMENTS	PIPE SIZE (mm)	EASEMENT PROTECTION REQUIRED OVERLAP DISTANCE (m)
FOR LAND MARKED FOR DEVELOPMENT OR FOR ANY CHANGES WITHIN THE NEXT 20 YEARS IN THE LOCAL PLAN	<169	4.5
	150 - 225	6.0
	450 - 729	9.0
	750+	12.0
DUCTING	PIPE ON (mm)	MINIMUM ROOT OF DUCTING REQUIRED (m)
MINIMUM DEPTH OF DUCTING TO CROSS 750MM (FOOTPATH & VERGE)	50 - 63	50
900MM (HIGHWAY, PRIVATE LAND, FIELD IF MINIMUM DEPTH NOT ACHIEVABLE, LIASE WITH LOCAL INCURMENT, LIASE WITH TEAM)	90	150
	120	200
	180	250
	225	300
	280	350

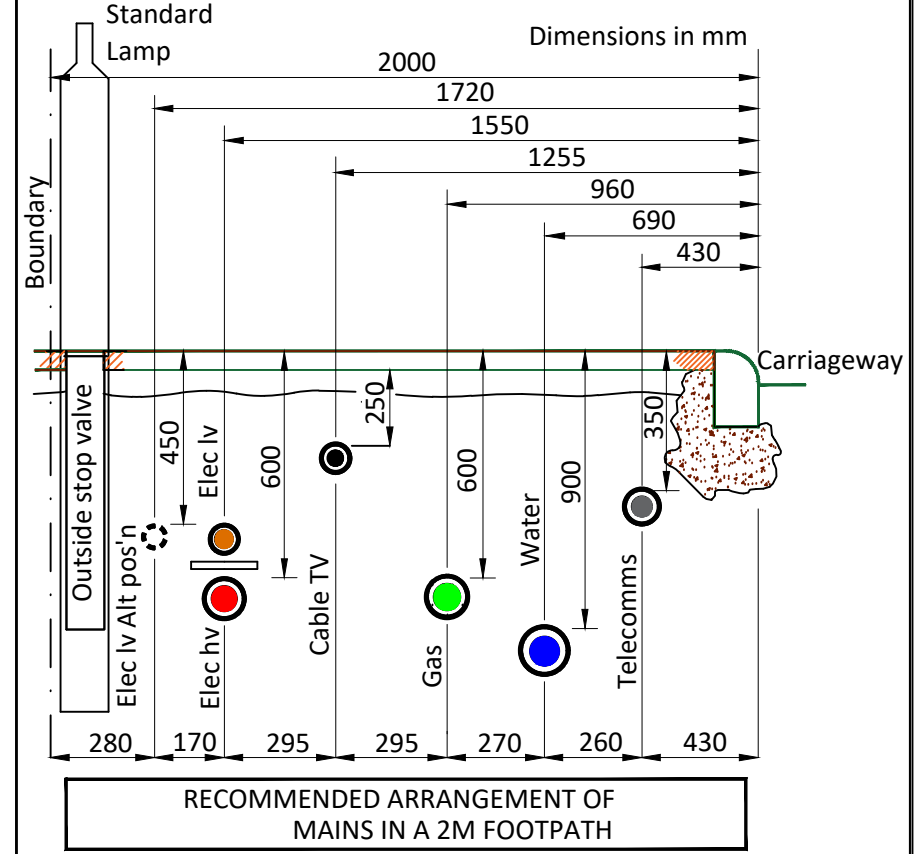

 **Advanced Water**
Infrastructure Networks

Amjutan Limited
Registered Company No. 04069315
PO Box 847,
Bedford, MK45 9EE
Telephone 0800 181 4408
www.amjutan.co.uk

  **amjutan**
consult | manage | deploy

ALL COPYRIGHTED AND DESIGN RIGHT WITHIN THIS DOCUMENT IS THE PROPERTY OF AMUTIAN LIMITED, AND MAY NOT BE REPRODUCED WITHOUT AMUTIAN'S CONSENT. THIS DOCUMENT AND THE INFORMATION CONTAINED WITHIN IT IS CONFIDENTIAL TO AMUTIAN LIMITED AND MAY NOT BE DISCLOSED TO ANY THIRD PARTY WITHOUT PRIOR CONSENT FROM AMUTIAN LTD.

THE INFORMATION SHOWN ON THIS DRAWING IS BASED ON THE LATEST AVAILABLE PROPOSED LAYOUTS OF UTILITIES AND DRAINAGE PROVIDED AT THE DESIGN STAGE. NO LIABILITY WHATSOEVER IS ACCEPTED FOR ANY ERROR OR OMISSION.

REPRODUCED BY AMUTIAN LIMITED BY PERMISSION OF ORDINANCE SURVEY ON BEHALF OF THE CONTROLLER OF HER MAJESTY'S STATIONERY OFFICE. ©CROWN COPYRIGHT AMUTIAN LIMITED. LICENCE NUMBER AC0000863105.

AMI TITLE BLOCK V1 (01/07/24)