


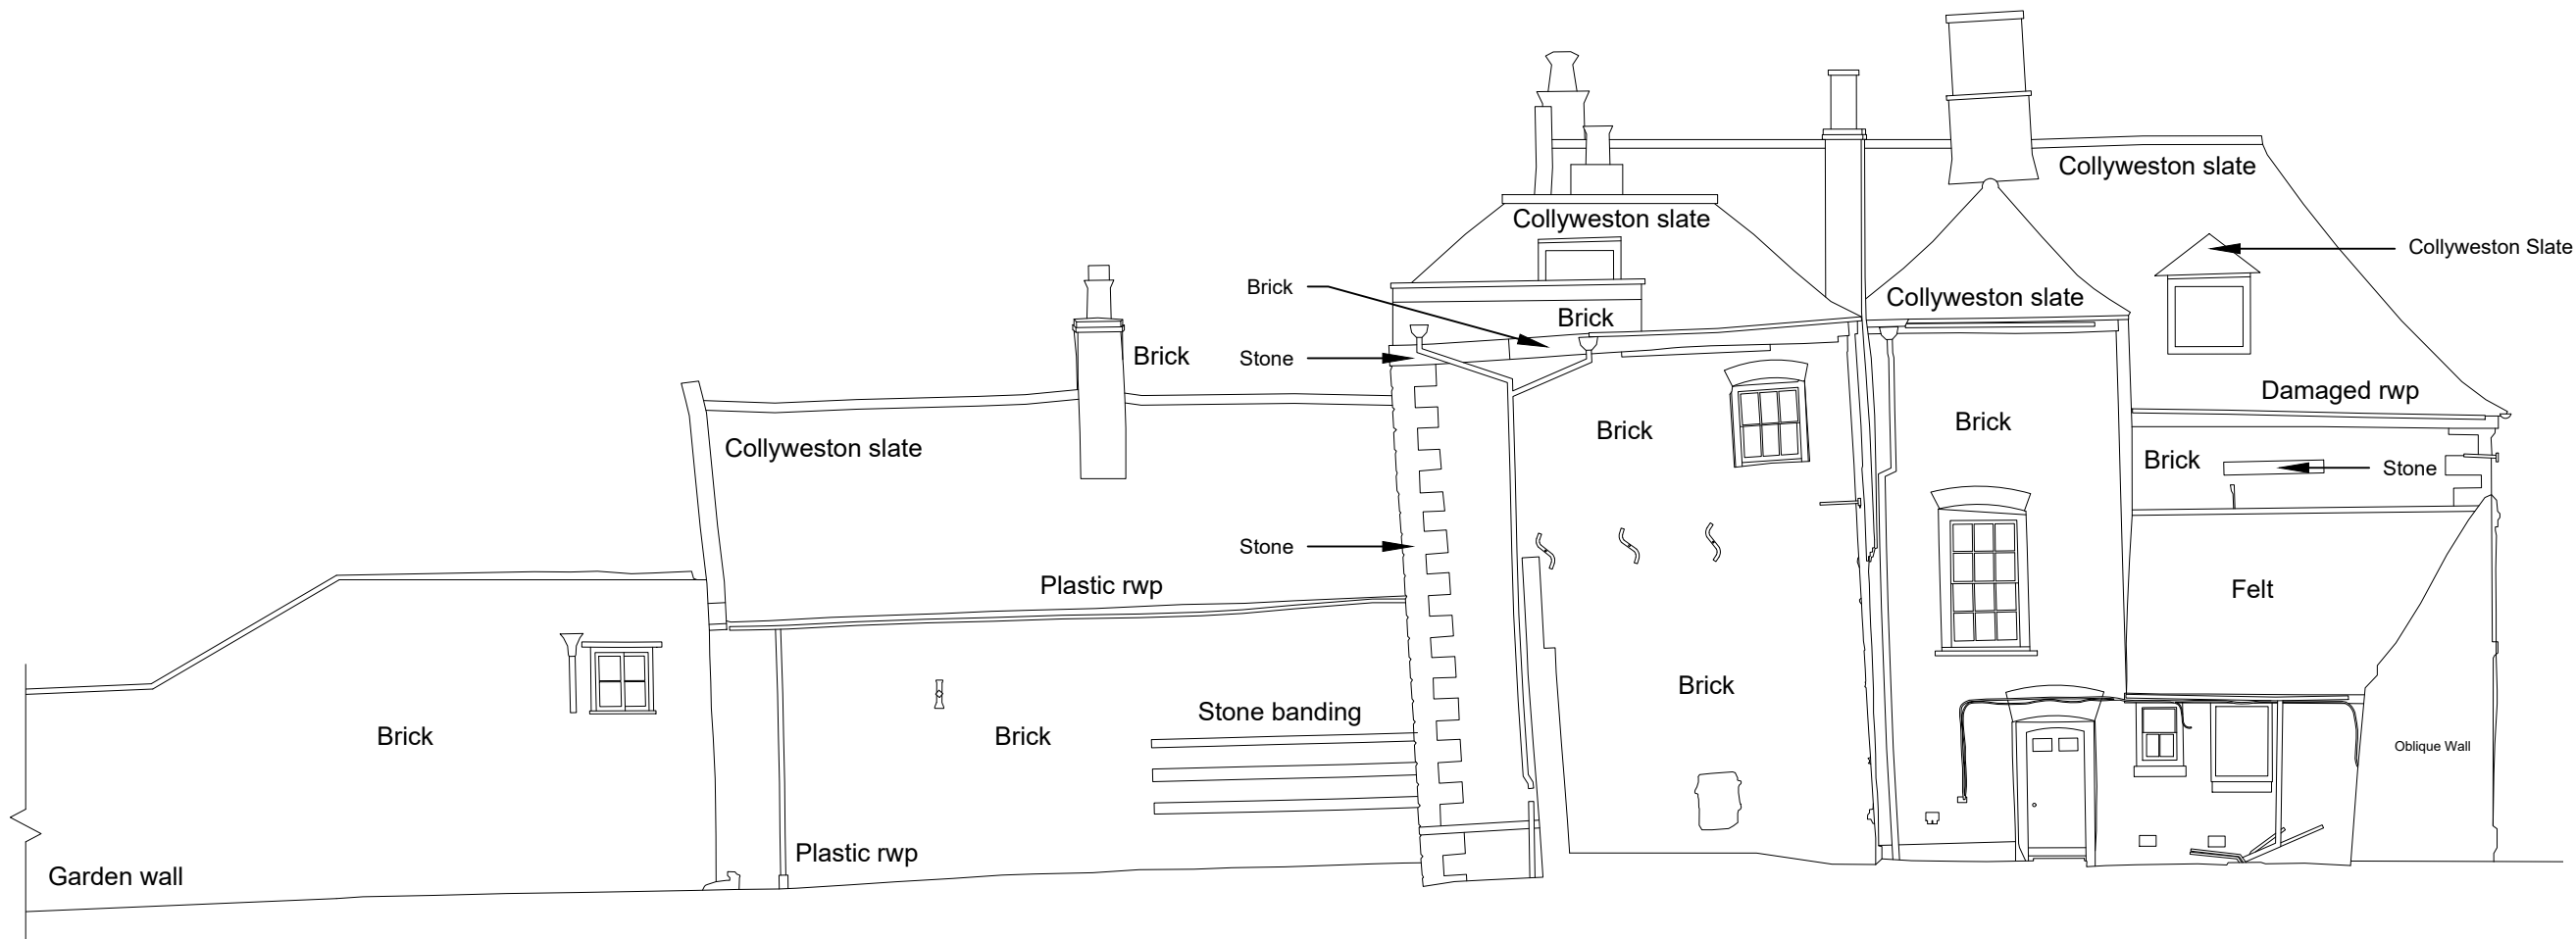

East

