


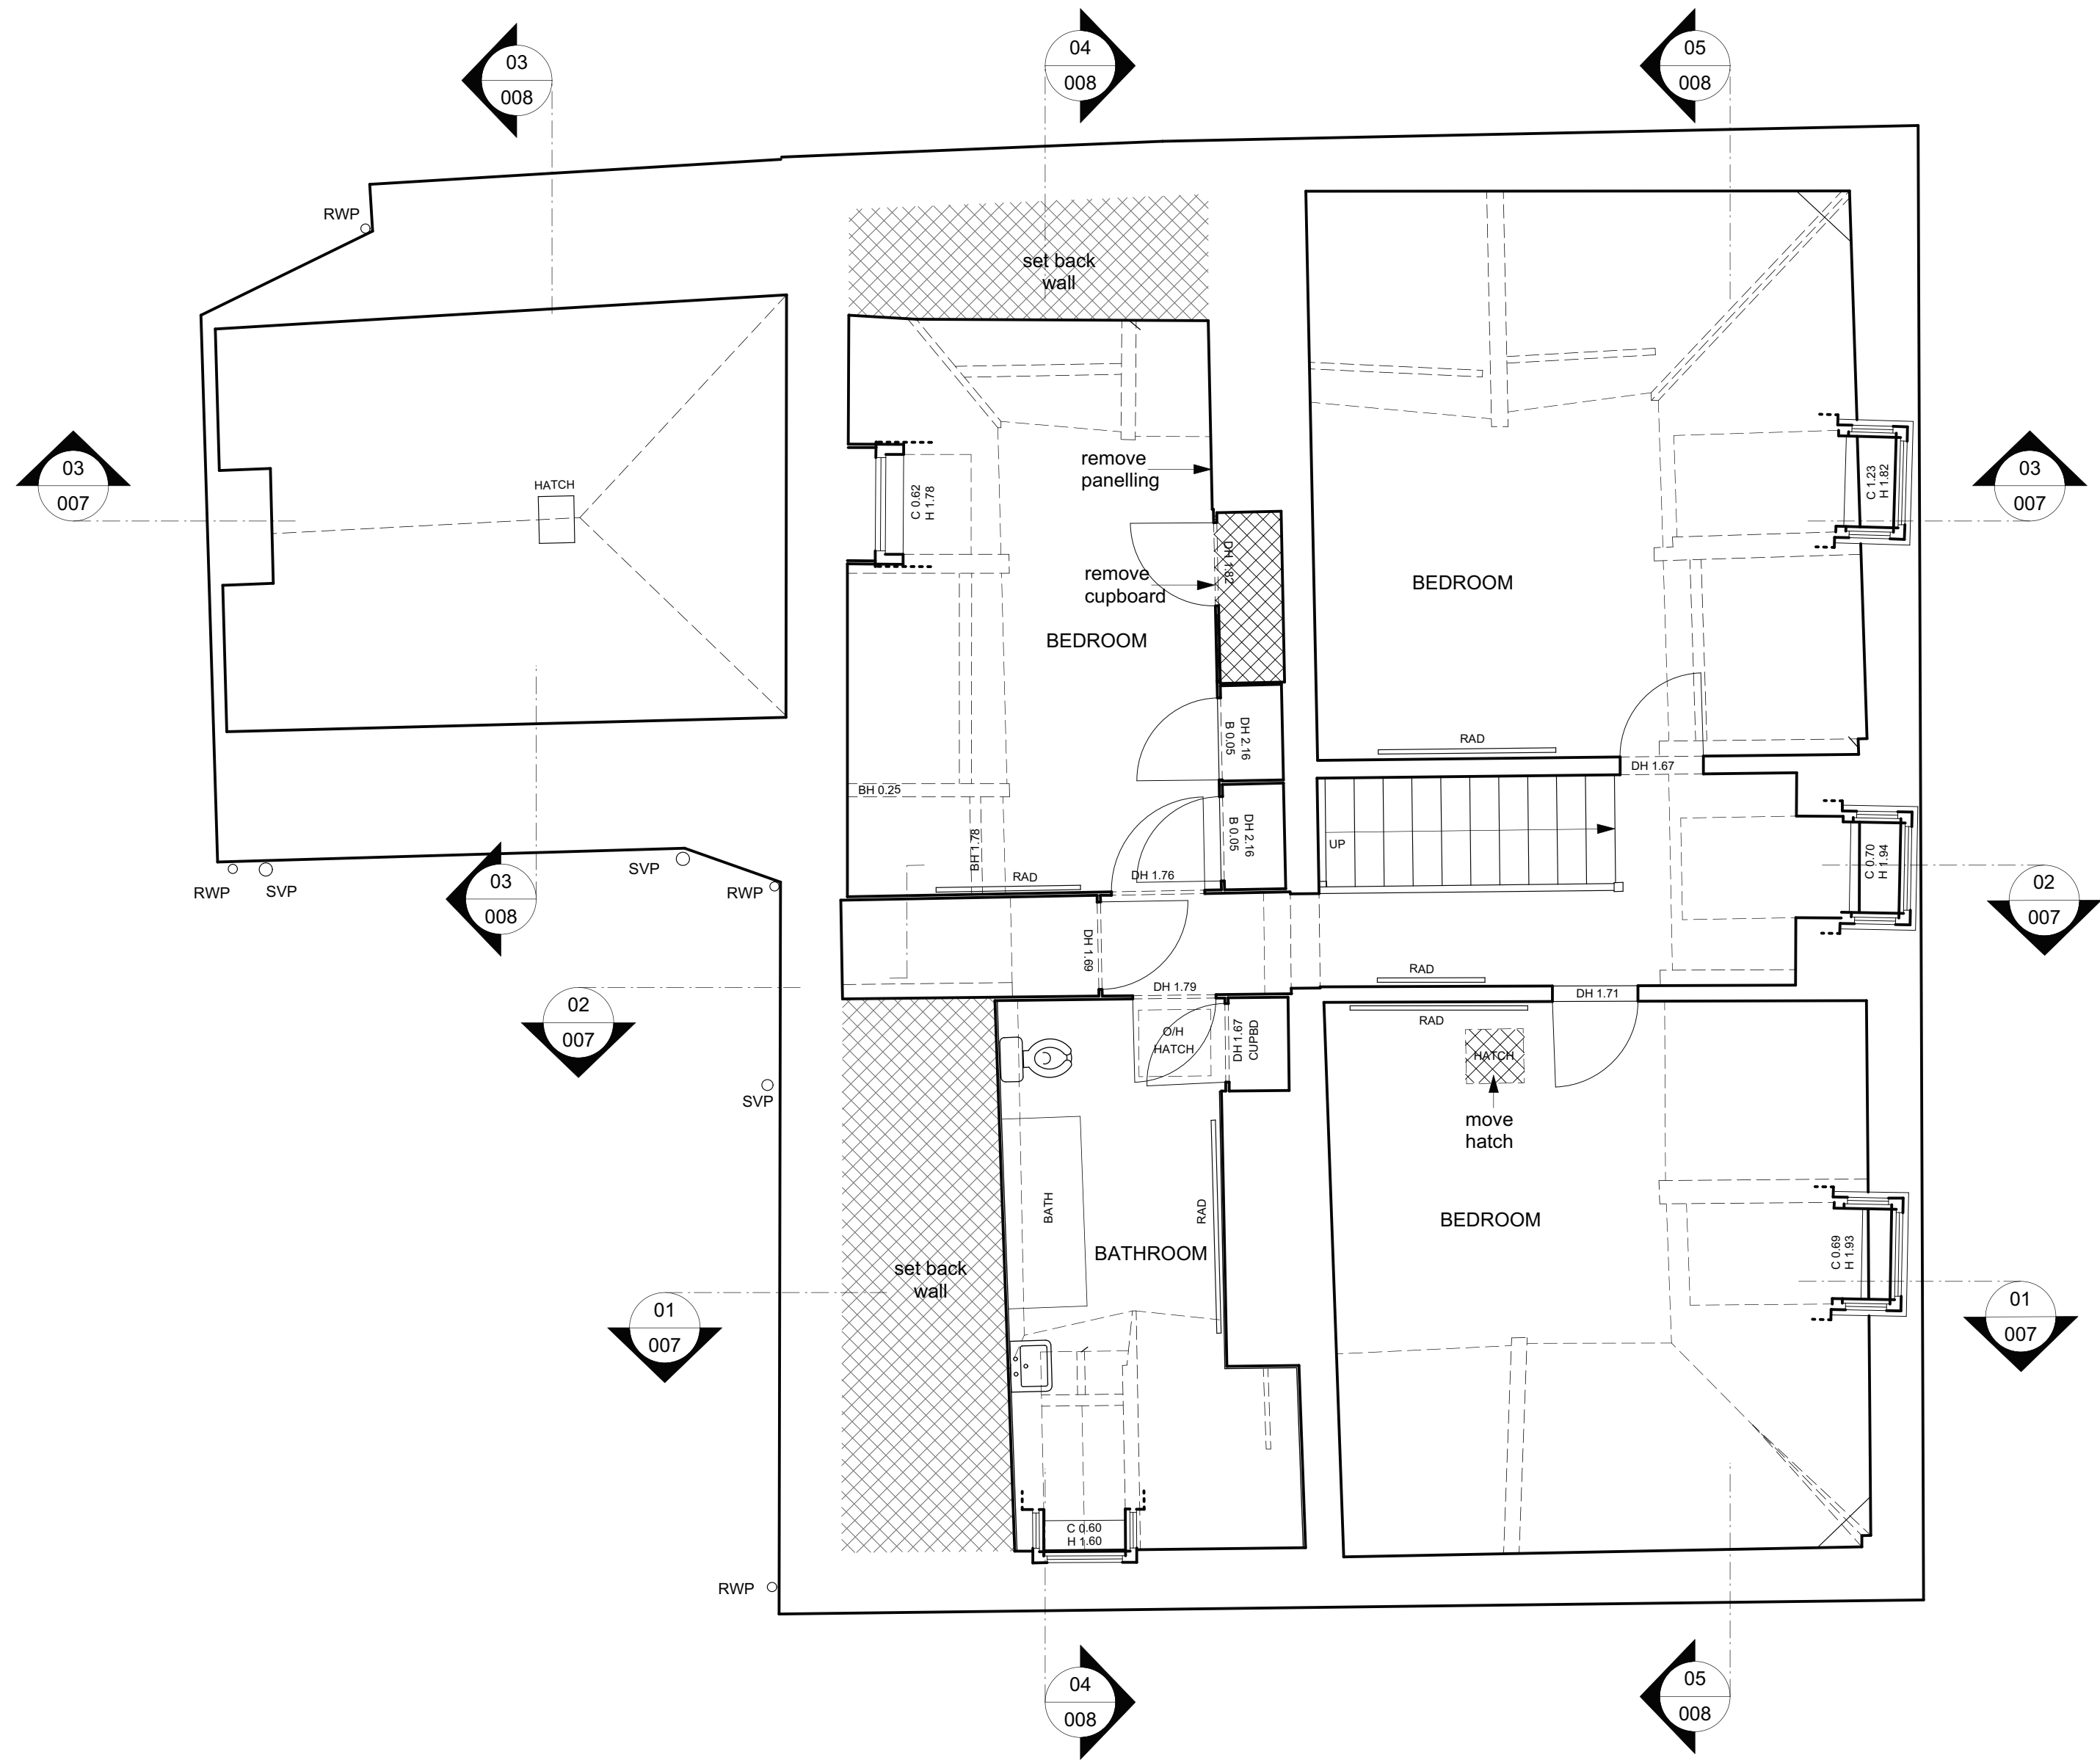

Notes	DO NOT SCALE - Use Figure Dimensions Only IF IN DOUBT - ASK		
		EXISTING	
		PROPOSED	
		DEMOLITIONS	