



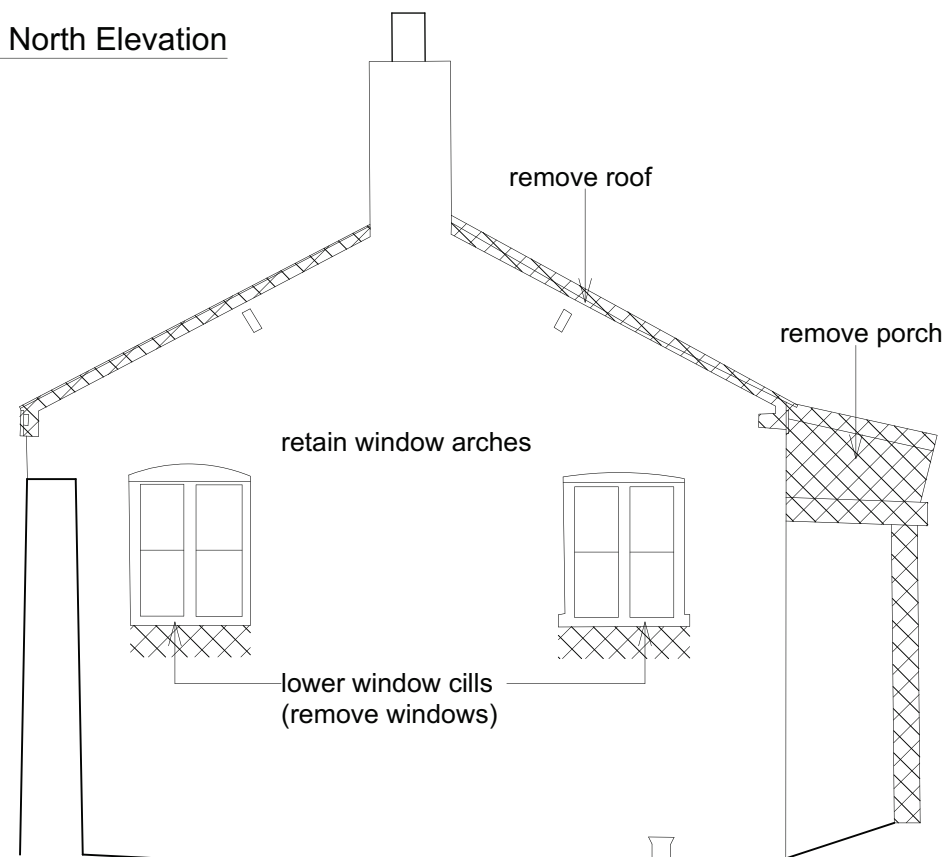

01
205 Existing North Elevation
1:50@A3

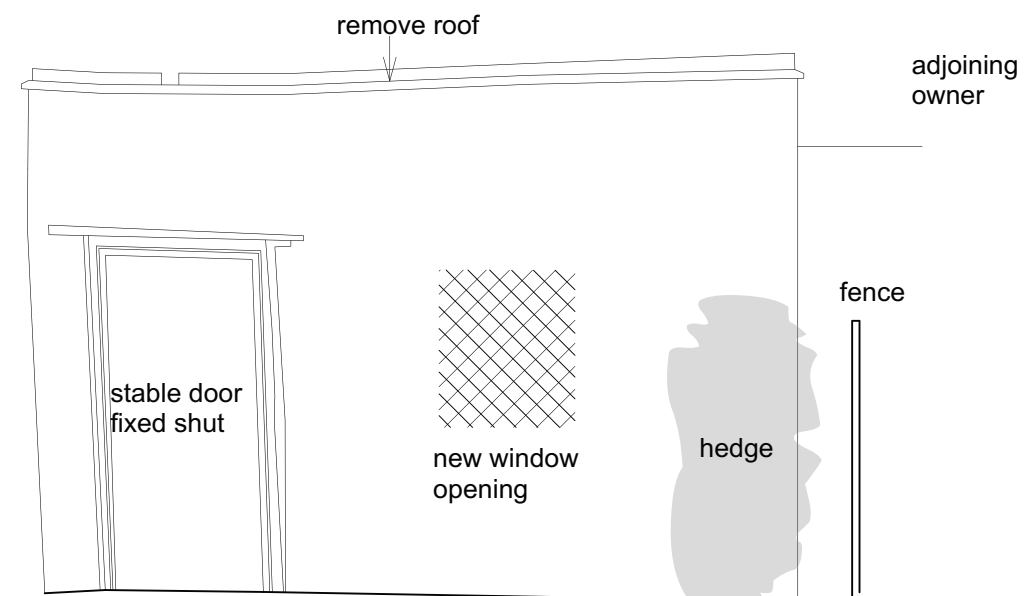

02
205 Existing East Elevation
1:50@A3



03
205 Existing West Elevation
1:50@A3



B	annotations updated	05.8.2016		
A	new annotations and details	29.7.2016		
Revisions				
Crawford House				
-				
Stables & Coach House: Existing Elevations				
ROGER MEARS ARCHITECTS LLP 2 Compton Terrace London N1 2UN rma@rmears.co.uk tel 020 7359 8222 www.rmears.co.uk fax 020 7354 5208				
Date	Scale	Job No.	Code	Dwg No.
25.04.16	1:100@A3	1605	-	205 B