




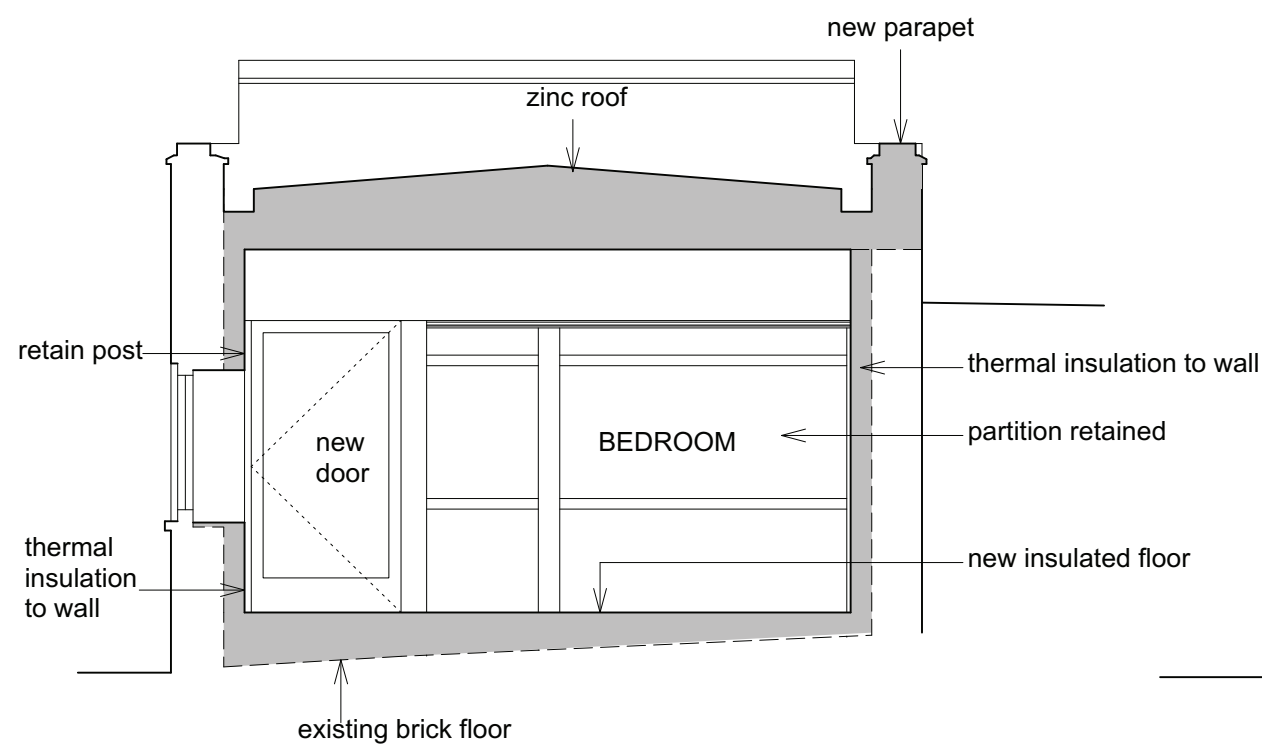

01
214 Proposed Section L-L
1:50@A3

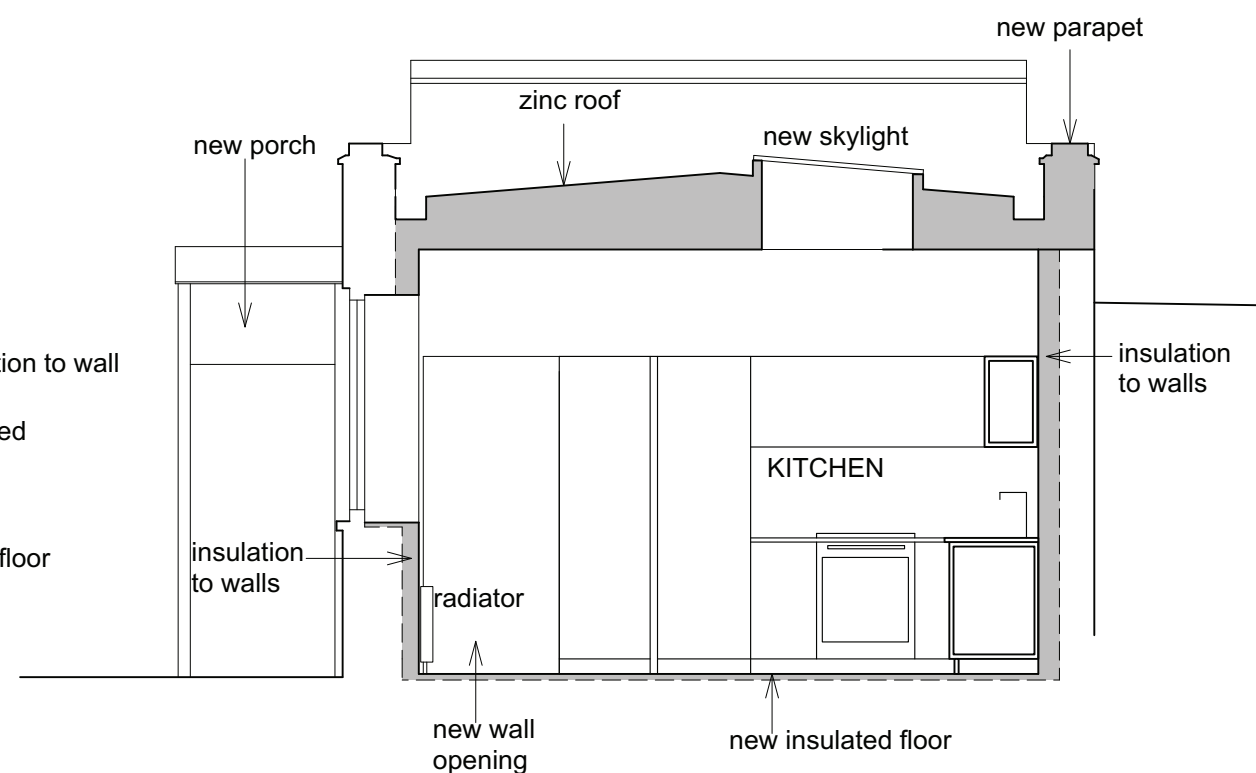

02
214 Proposed Section K-K
1:50@A3

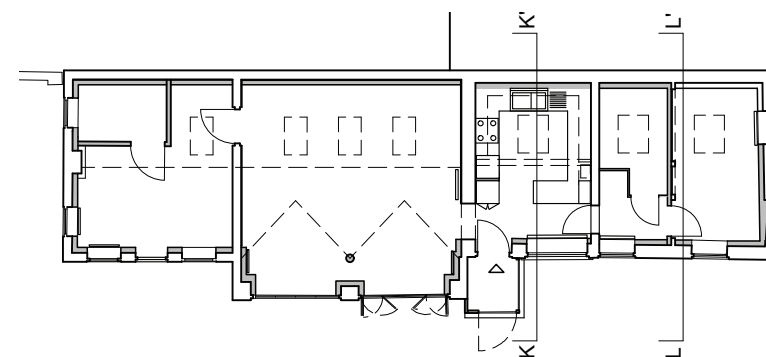

Notes		DO NOT SCALE - Use Figure Dimensions Only IF IN DOUBT - ASK		
	Existing structure			
	New insulation, new structure			
B	new zinc roof	16.8.2016		
A	annotations revised and details added	02.08.16		
Revisions				
Crawford House				
-				
Stables & Coach House: Proposed Sections K-K & L-L				
ROGER MEARS ARCHITECTS LLP				
2 Compton Terrace		London N1 2UN		
rma@mears.co.uk		tel 020 7359 8222		
www.mears.co.uk		fax 020 7354 5208		
Date	Scale	Job No.	Code	Dwg No.
25.04.16	1:100@A3	1605	-	214B