


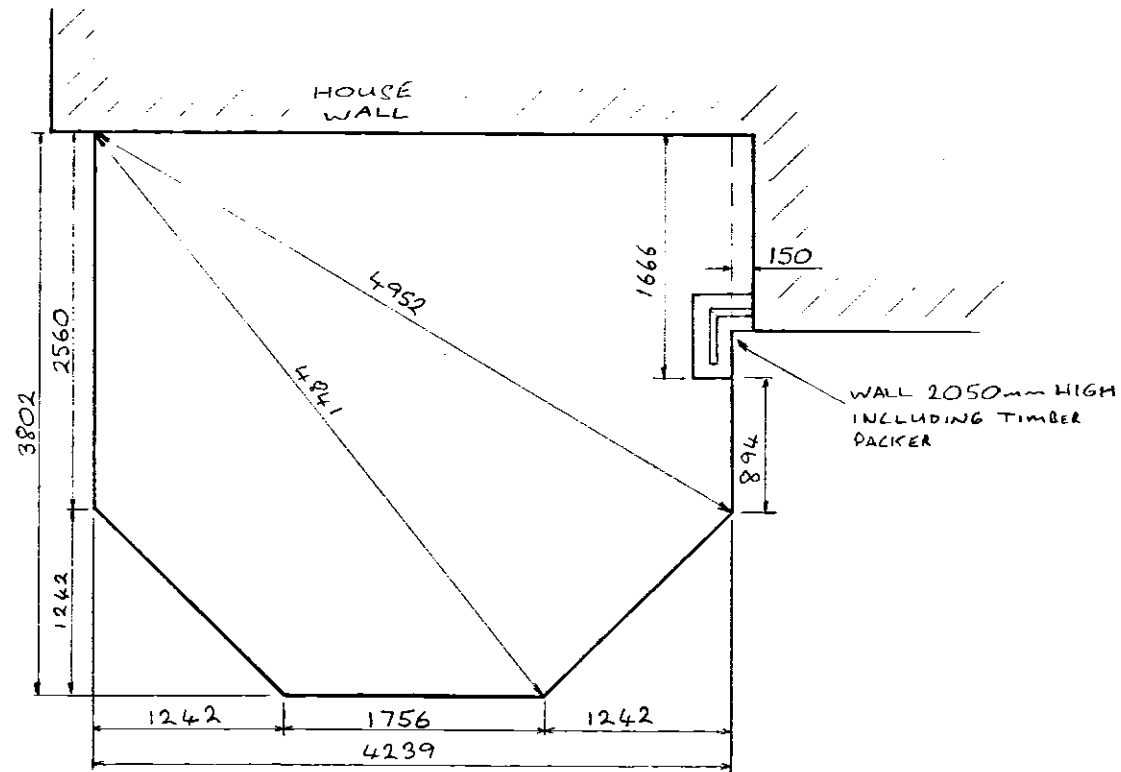

AMENDED PLAN

Ref. A1.

22 JAN 2003

0847/03