




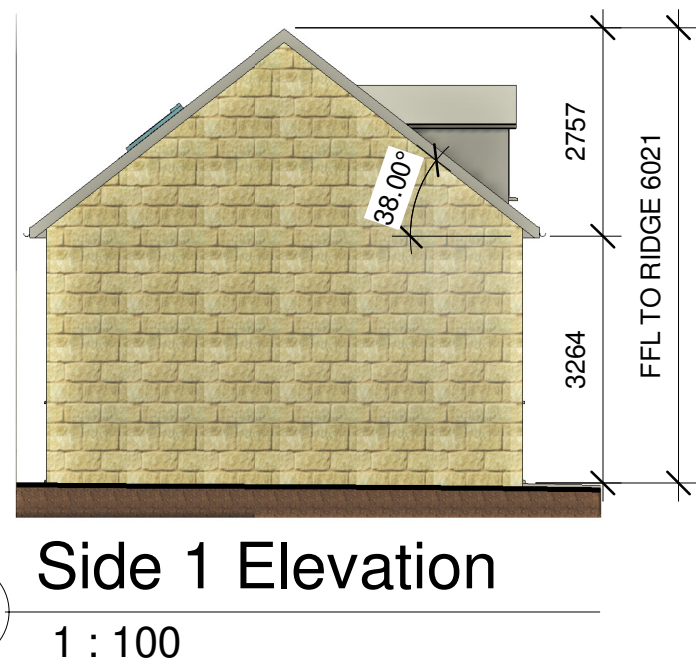

MATERIAL PALETTE

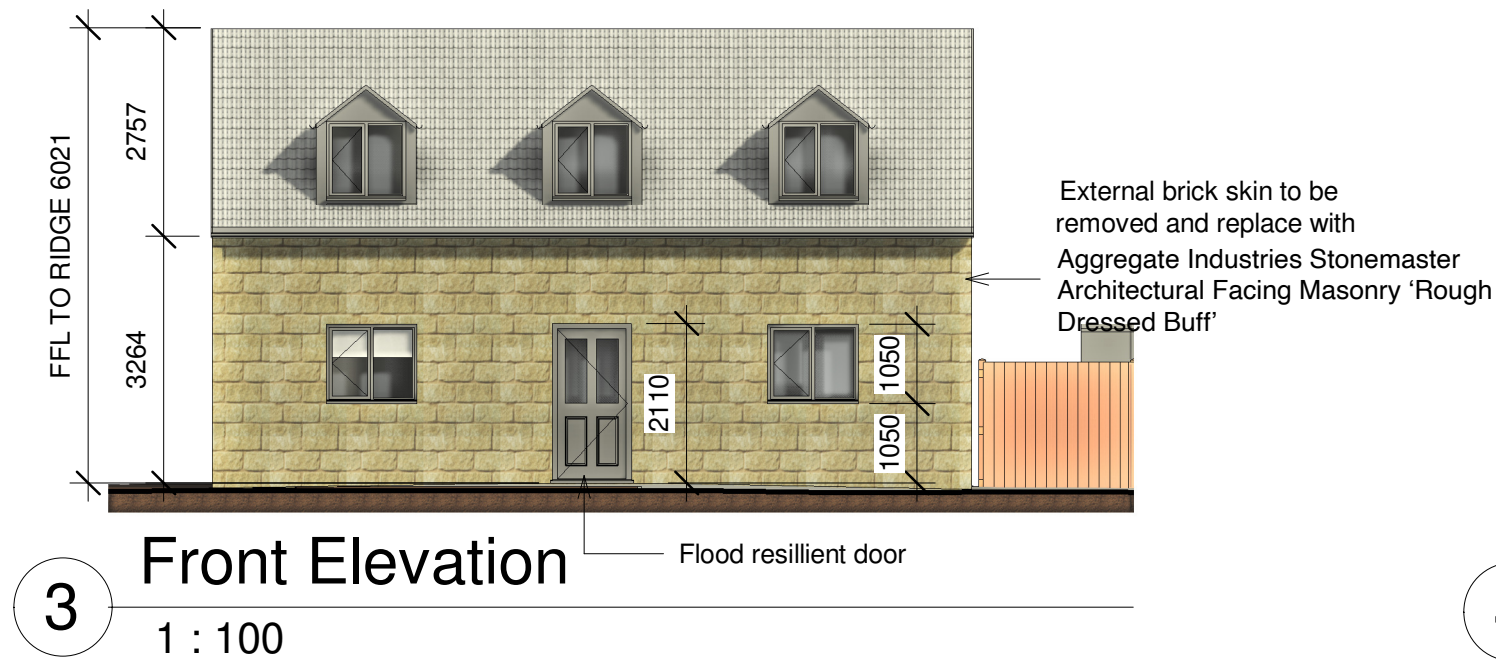

Aggregate Industries Stonemaster Architectural Facing Masonry 'Rough Dressed Buff'

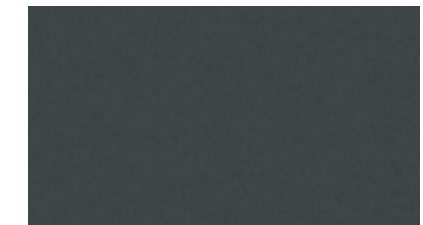

Windows and doors anthracite grey

