



EXTENSION AREA SCHEDULE

FLOOR LEVEL	AREA (m2)	AREA (sq ft)
-------------	-----------	--------------


GARAGE	70.87 m²	762.80 ft²
	70.87 m²	762.80 ft²

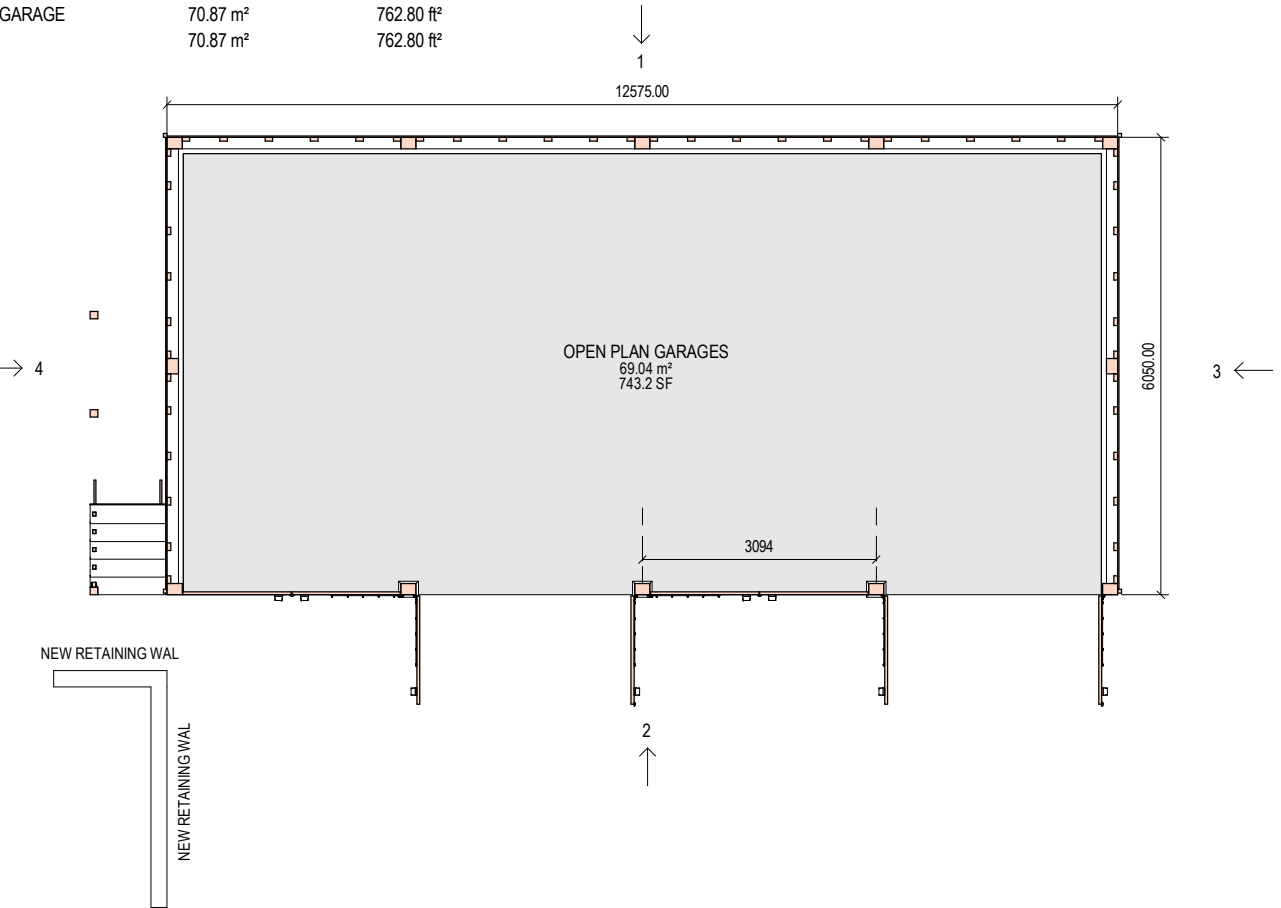

Level 00 - Ground Floor - Proposed
1 : 100

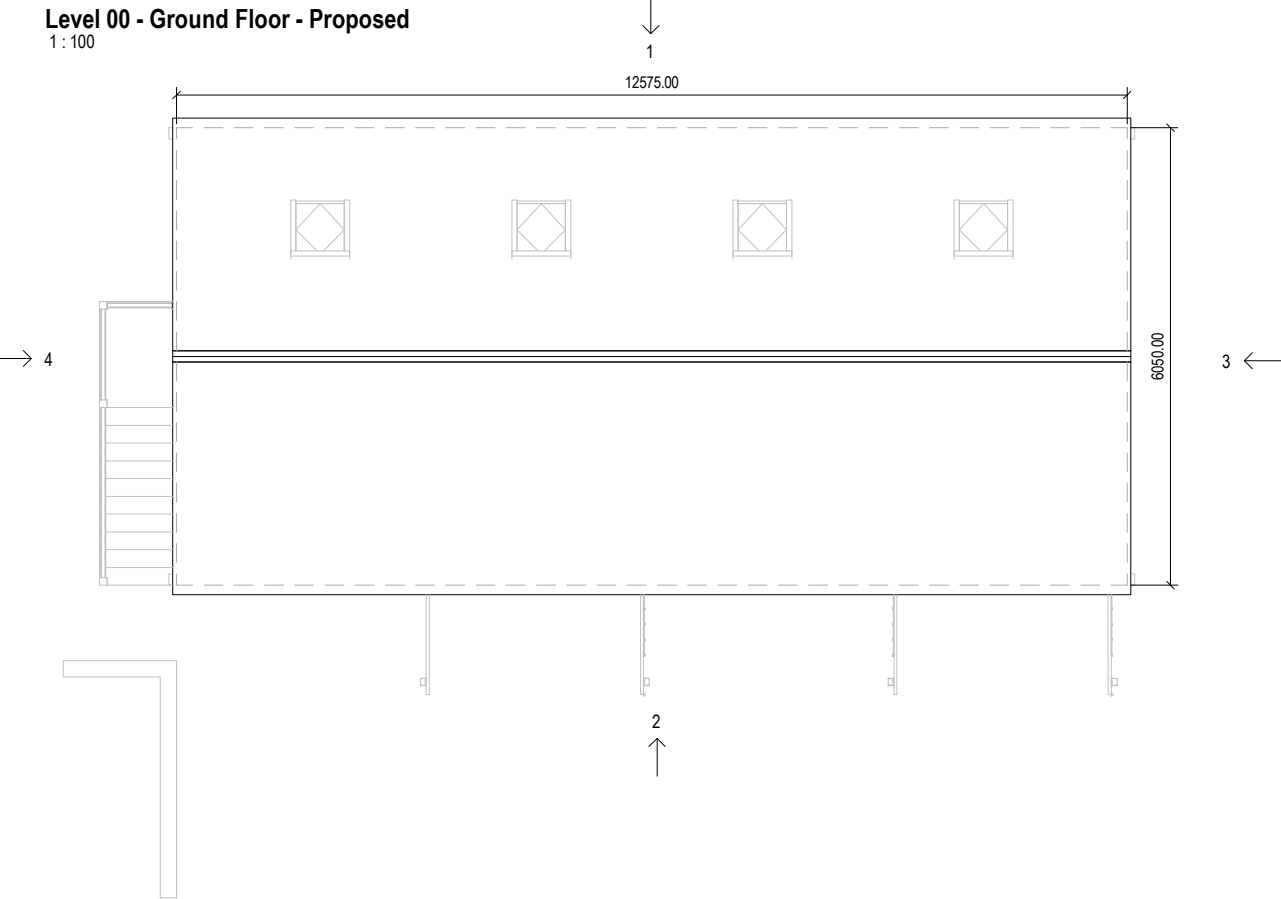

Roof - Proposed
1 : 100

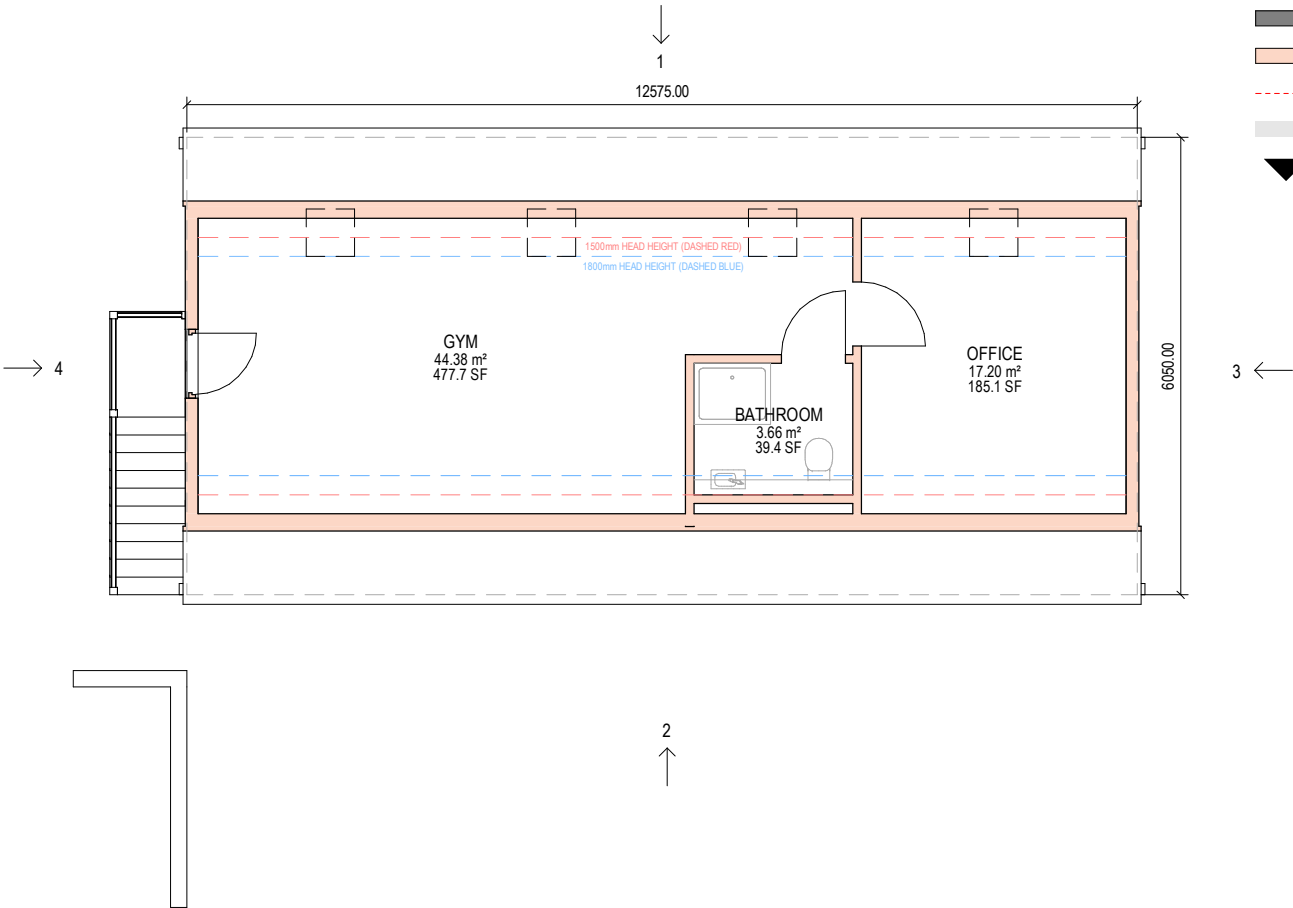

Level 00 - First Floor - Proposed
1 : 100

Contractors must work only to figured dimensions which are to be checked on site, any discrepancies are to be reported to the architect before proceeding.

All rights described in chapter IV of the copyright, designs and patents act 1988 have been generally asserted.

Information contained within this drawing is the sole copyright of TMV Architects and should not be reproduced or imparted to a third party without written permission.

- Existing Walls
- Proposed Walls
- Demolished Elements
- Proposed Extension
- Principal Entrance



02.09.20	FIRST ISSUE	Details	TJM	MDV
Rev	Date	Issued for:	Drawn	Checked
PLANNING				
Project Name:		Project No:		
THE GRANGE, POSTLAND, CROWLAND, PETERBOROUGH		704		
		Dwg No:		
		002		
		Rev:		
Drawing Name:		Scale:		
PROPOSED FLOOR PLANS		1 : 100 @A3		
Drawn By:		Date:		
MDV		02.09.2020		
Checked By:		Date:		
TJM		02.09.2020		