




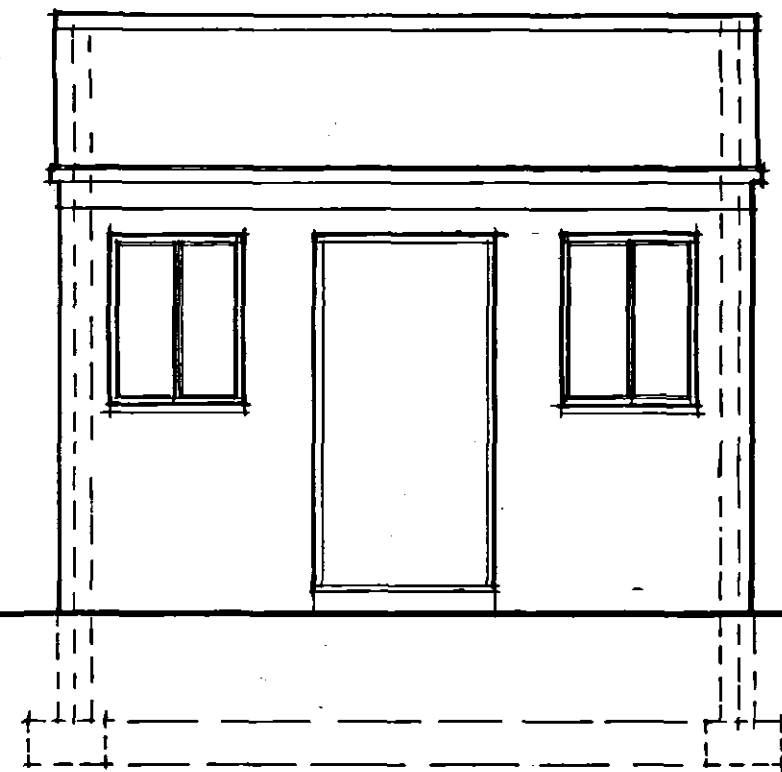


FRONT ELEVATION

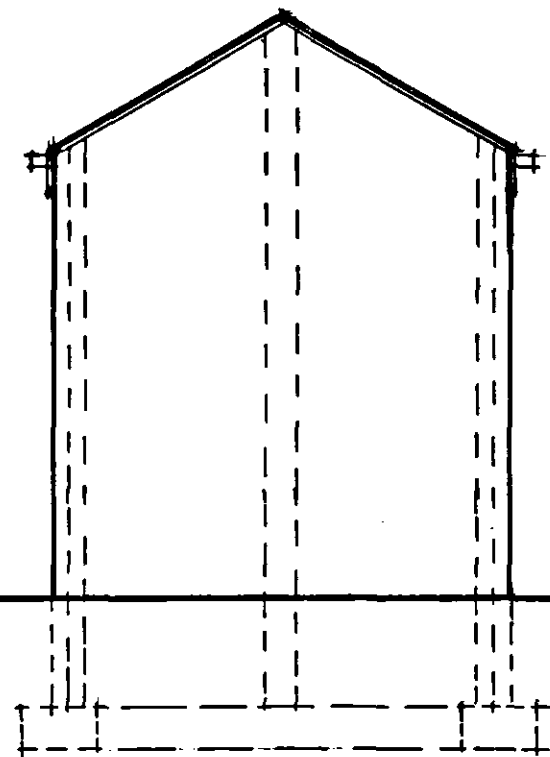


SIDE ELEVATION

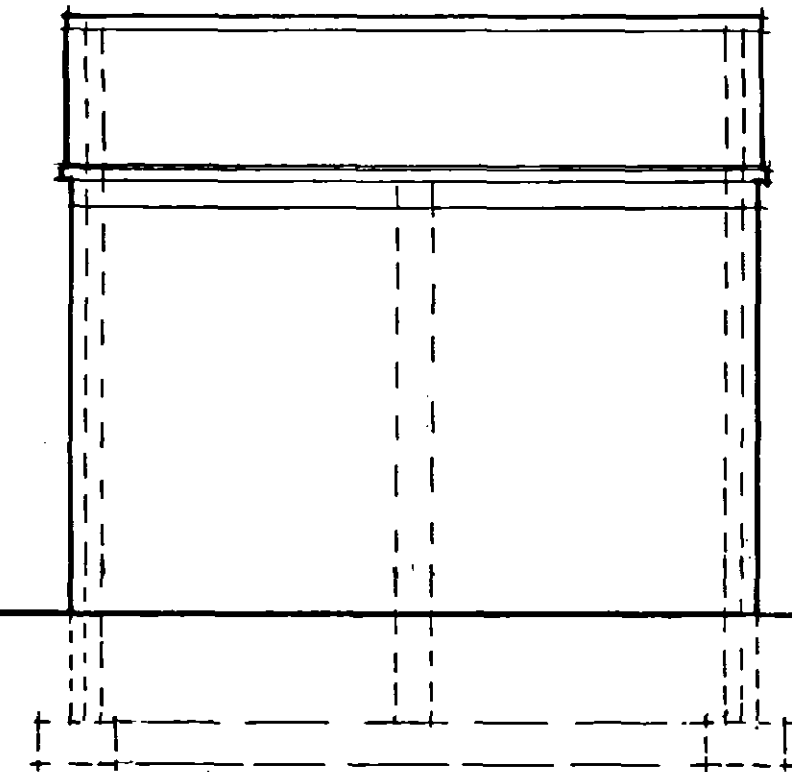

REAR ELEVATION

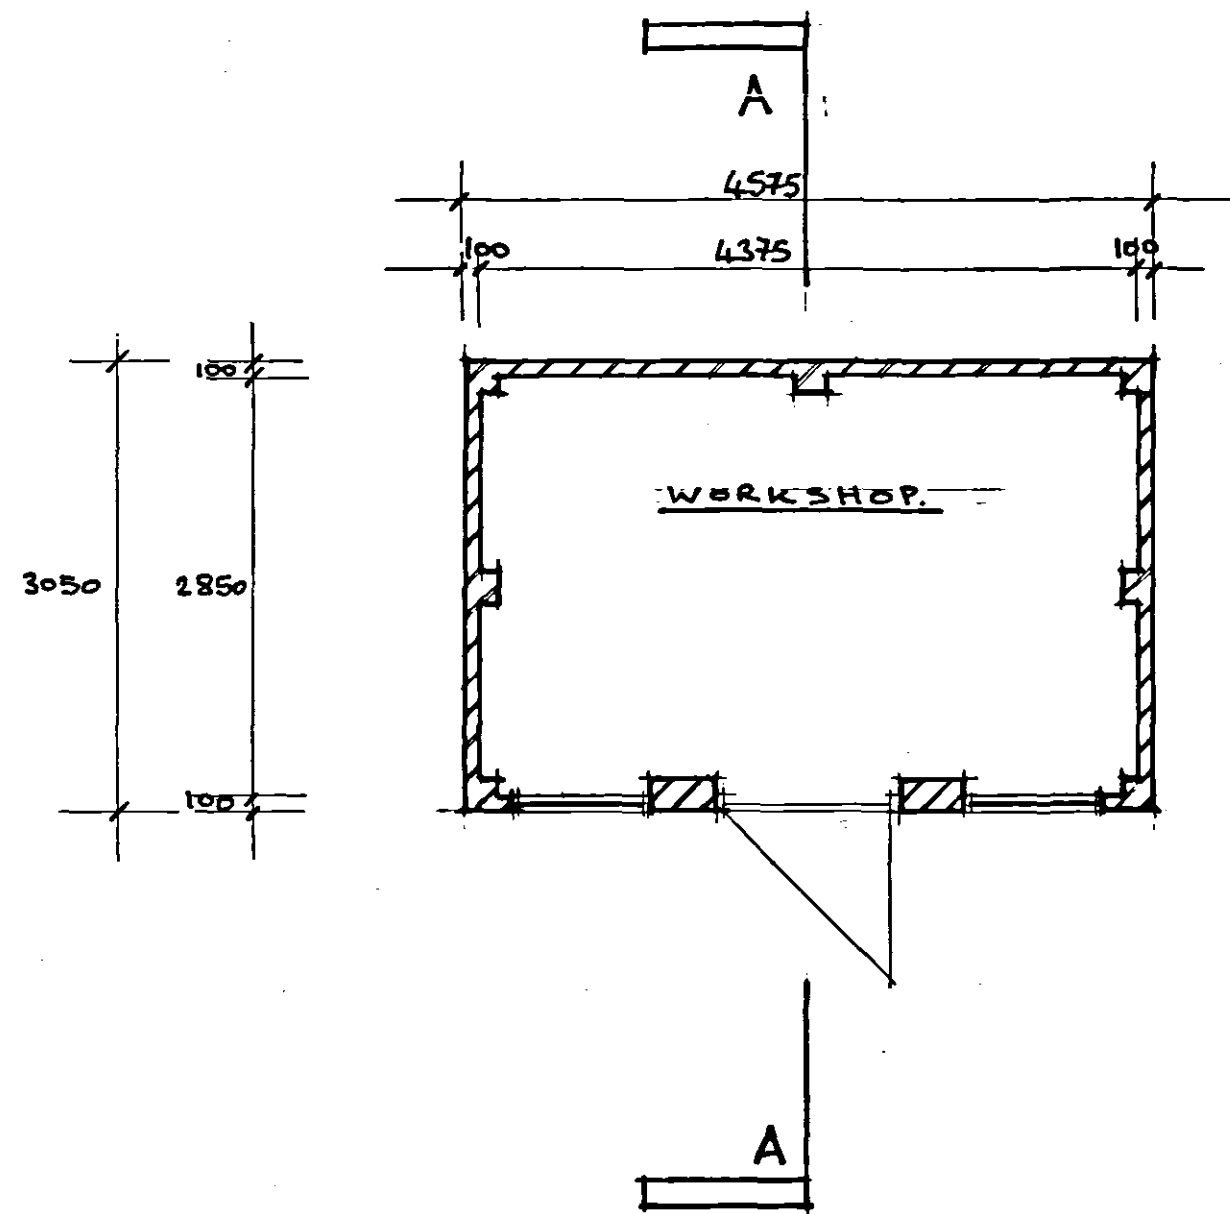


GROUND FLOOR PLAN

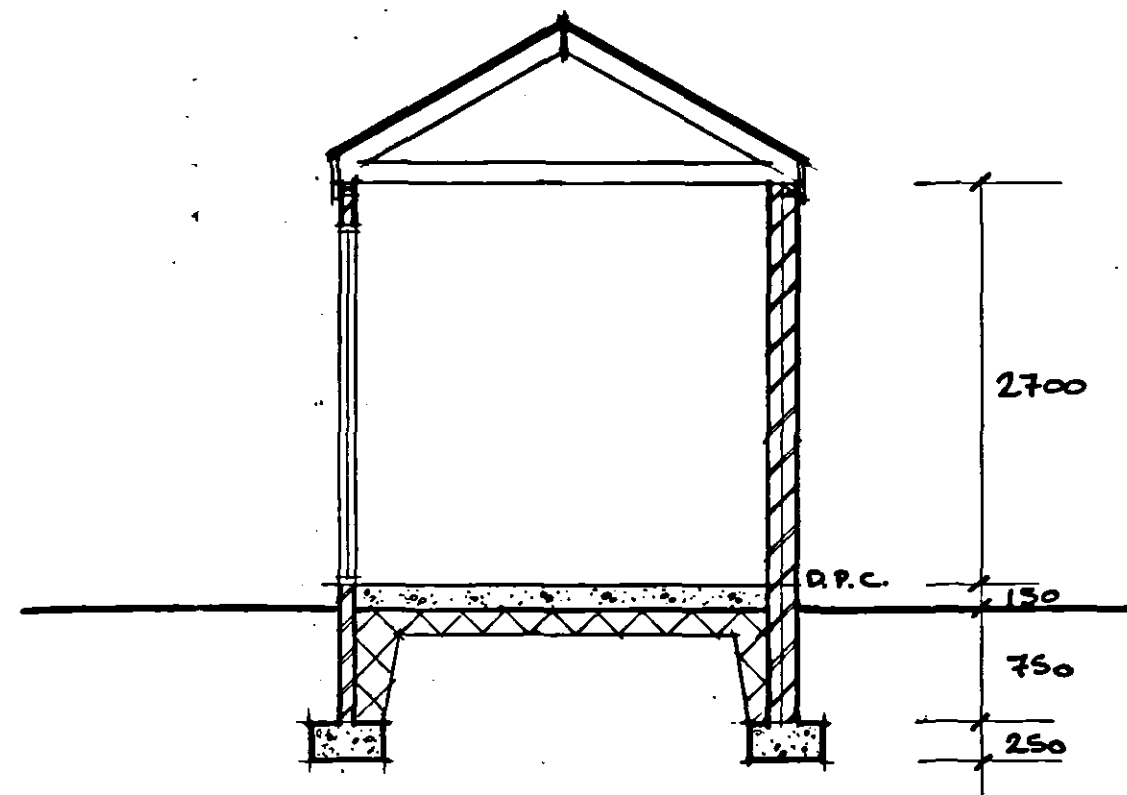

SECTION A-A

SHDC
Planning & Development
30 JUN 2004
Ref: 0882/04

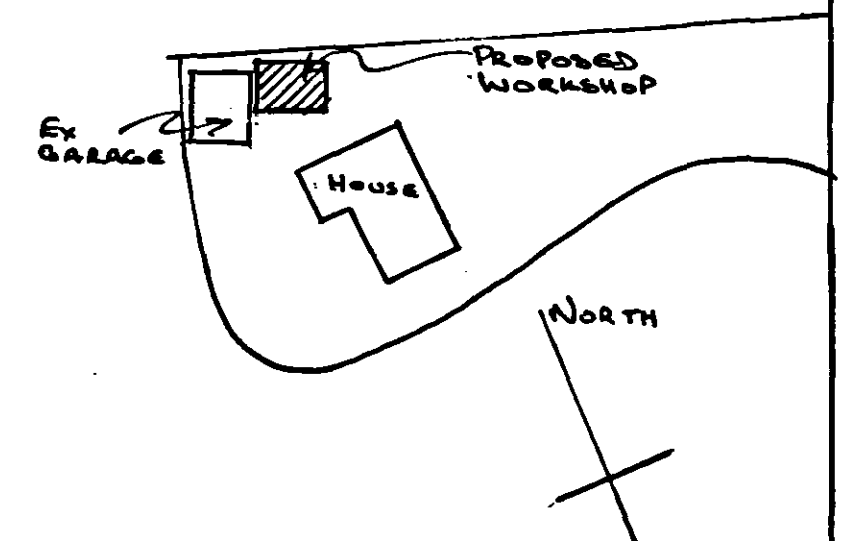

SITE PLAN 1:500

DETERMINED
PLAN

PROPOSED WORKSHOP
1 BECCERM DRIVE
CROWLAND

SKETCH DESIGN

SCALE: 1:50 DATE: 24.6.04