



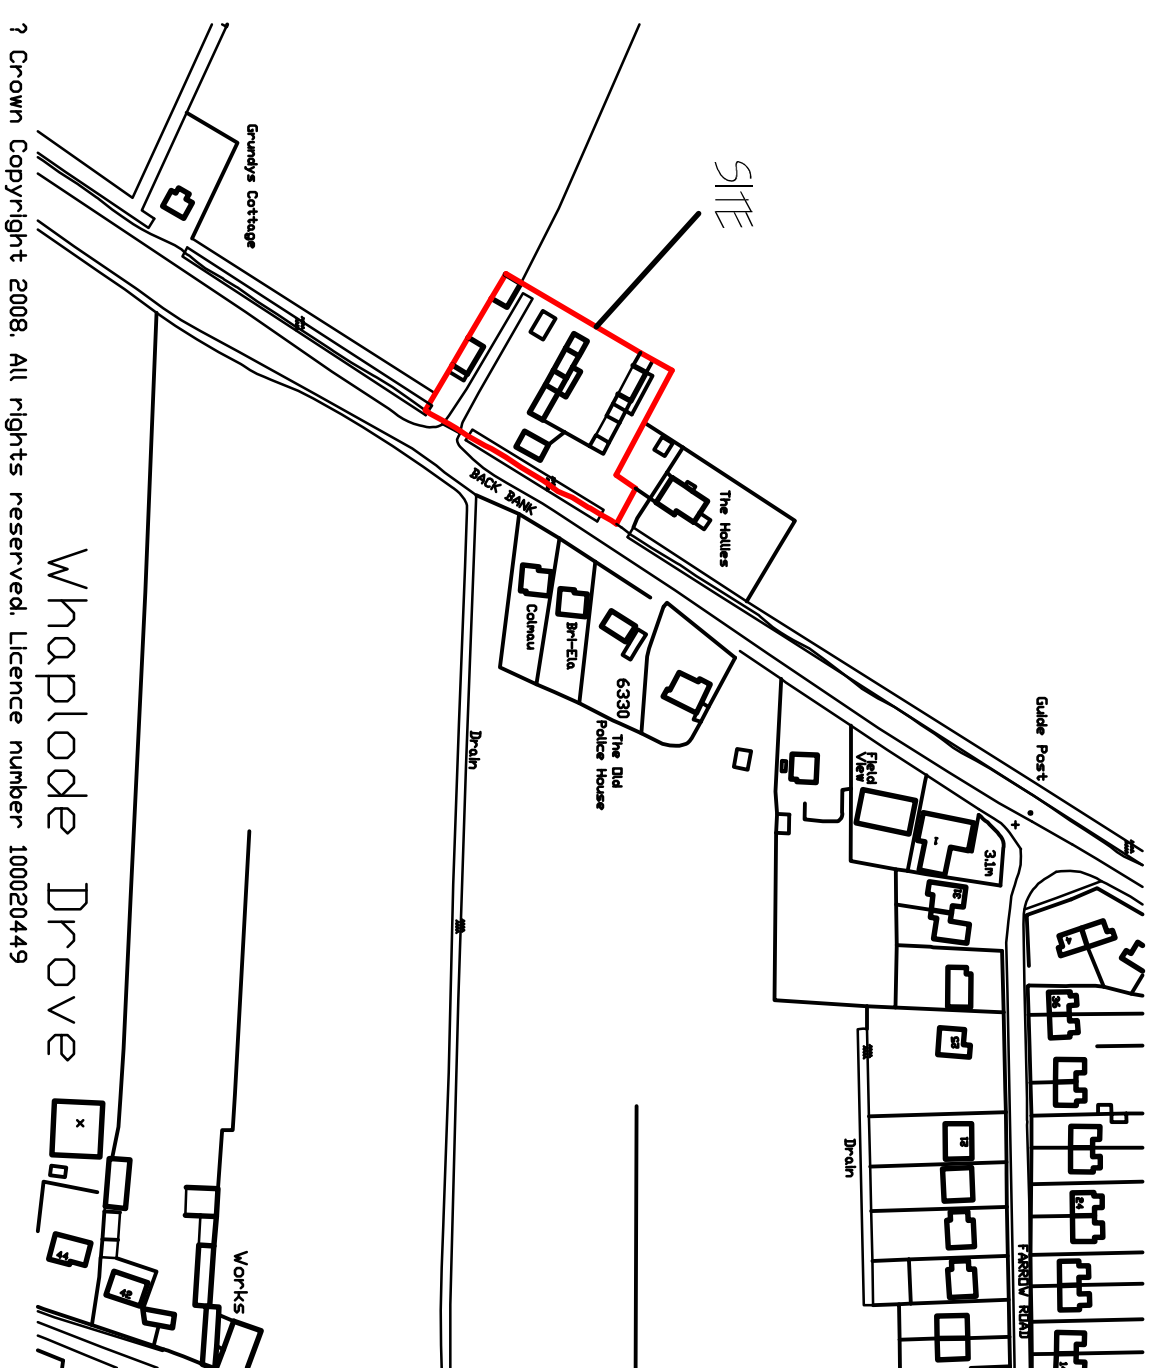

Whaplode Drive
 7 Crown Copyright 2008. All rights reserved. Licence number 100020449

© Crown Copyright 2008. All rights reserved. Licence number 100020445

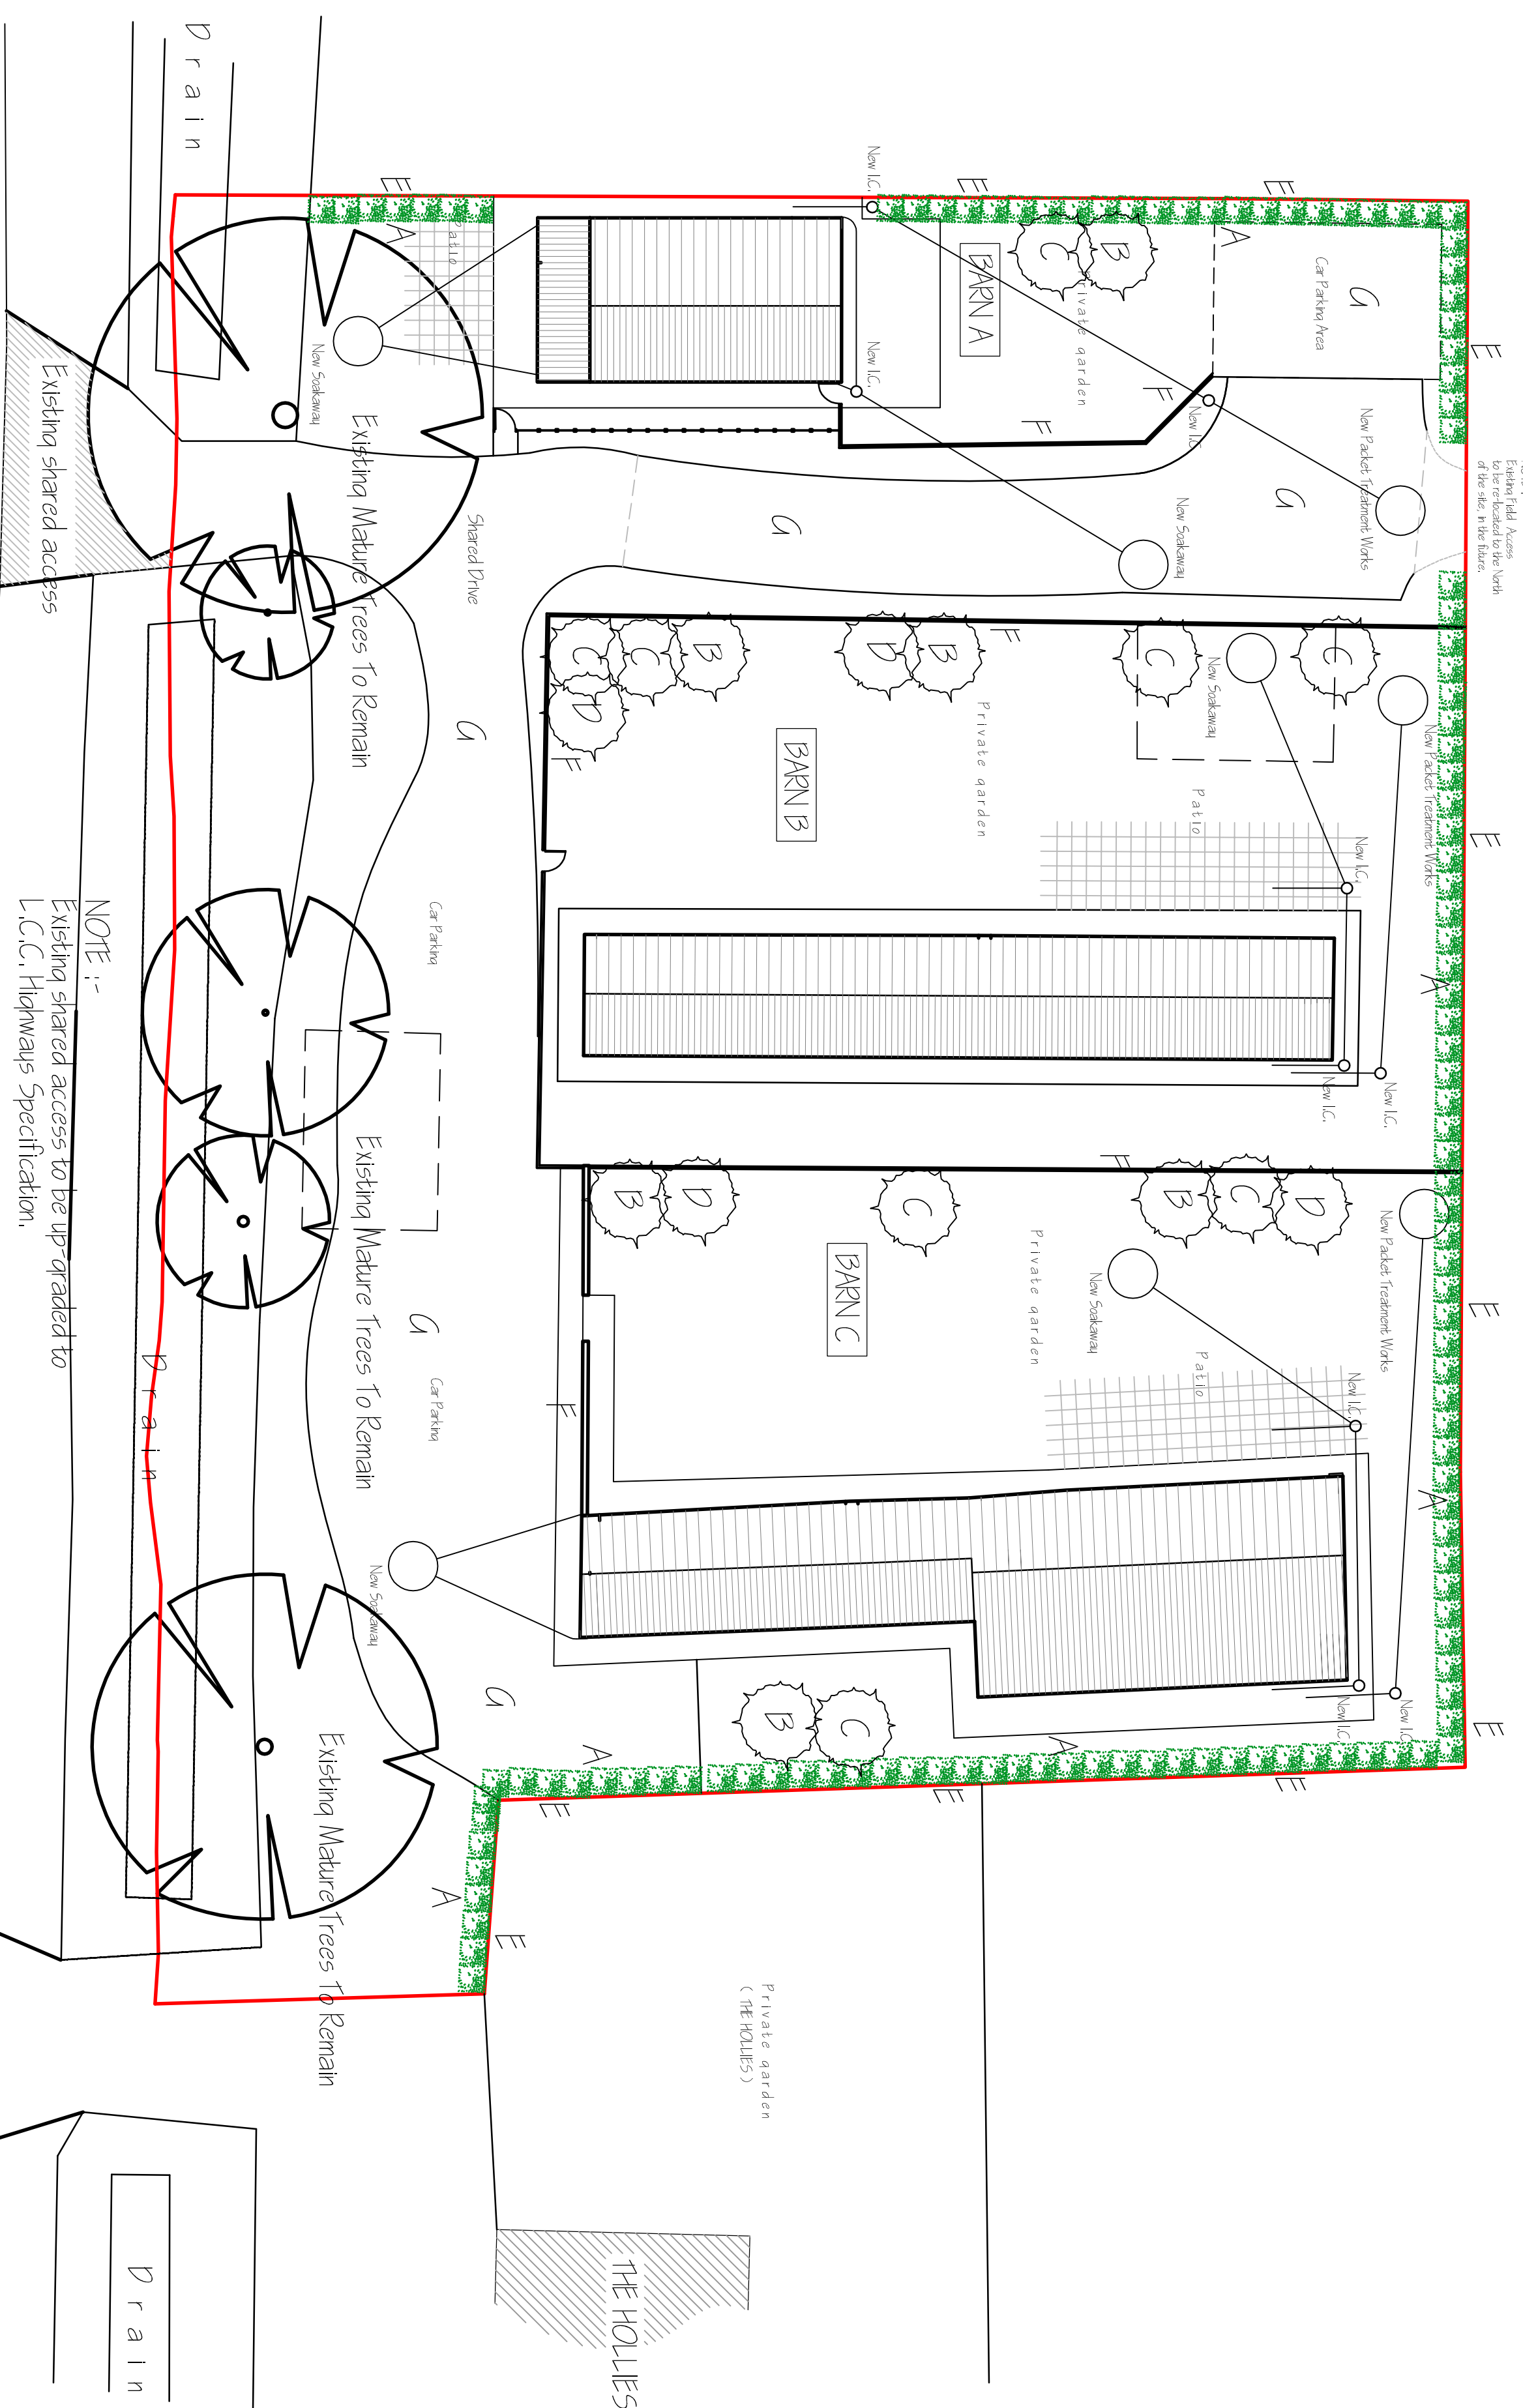

BACK BANK

[illegible]

G. R. MERCHANT LTD.
I.ENG AMICE FWO

**ARCHITECTURAL, STRUCTURAL
AND LAND DRAINAGE
CONSULTANTS**

4 Wrights Mews
12A Park Road, Holbeach,
Spalding, Lincs. PE12 7EE
Tel: 01406 490800
Fax: 01406 425744
E-Mail: gr.merchant@btconnect.com

Project
BARN CONVERSIONS
THE HOLLES FARMYARD
BACK BAYK, WHARFLODE DROVE
SPALDING, LINES

G BUILD SERVICES

SITE AND LOCATION PLANS
-PROPOSED.

Job Ref. 3110-17	Drawing No. 12D
----------------------------	---------------------------

Scales

DO NOT SCALE FROM THIS DRAWING

