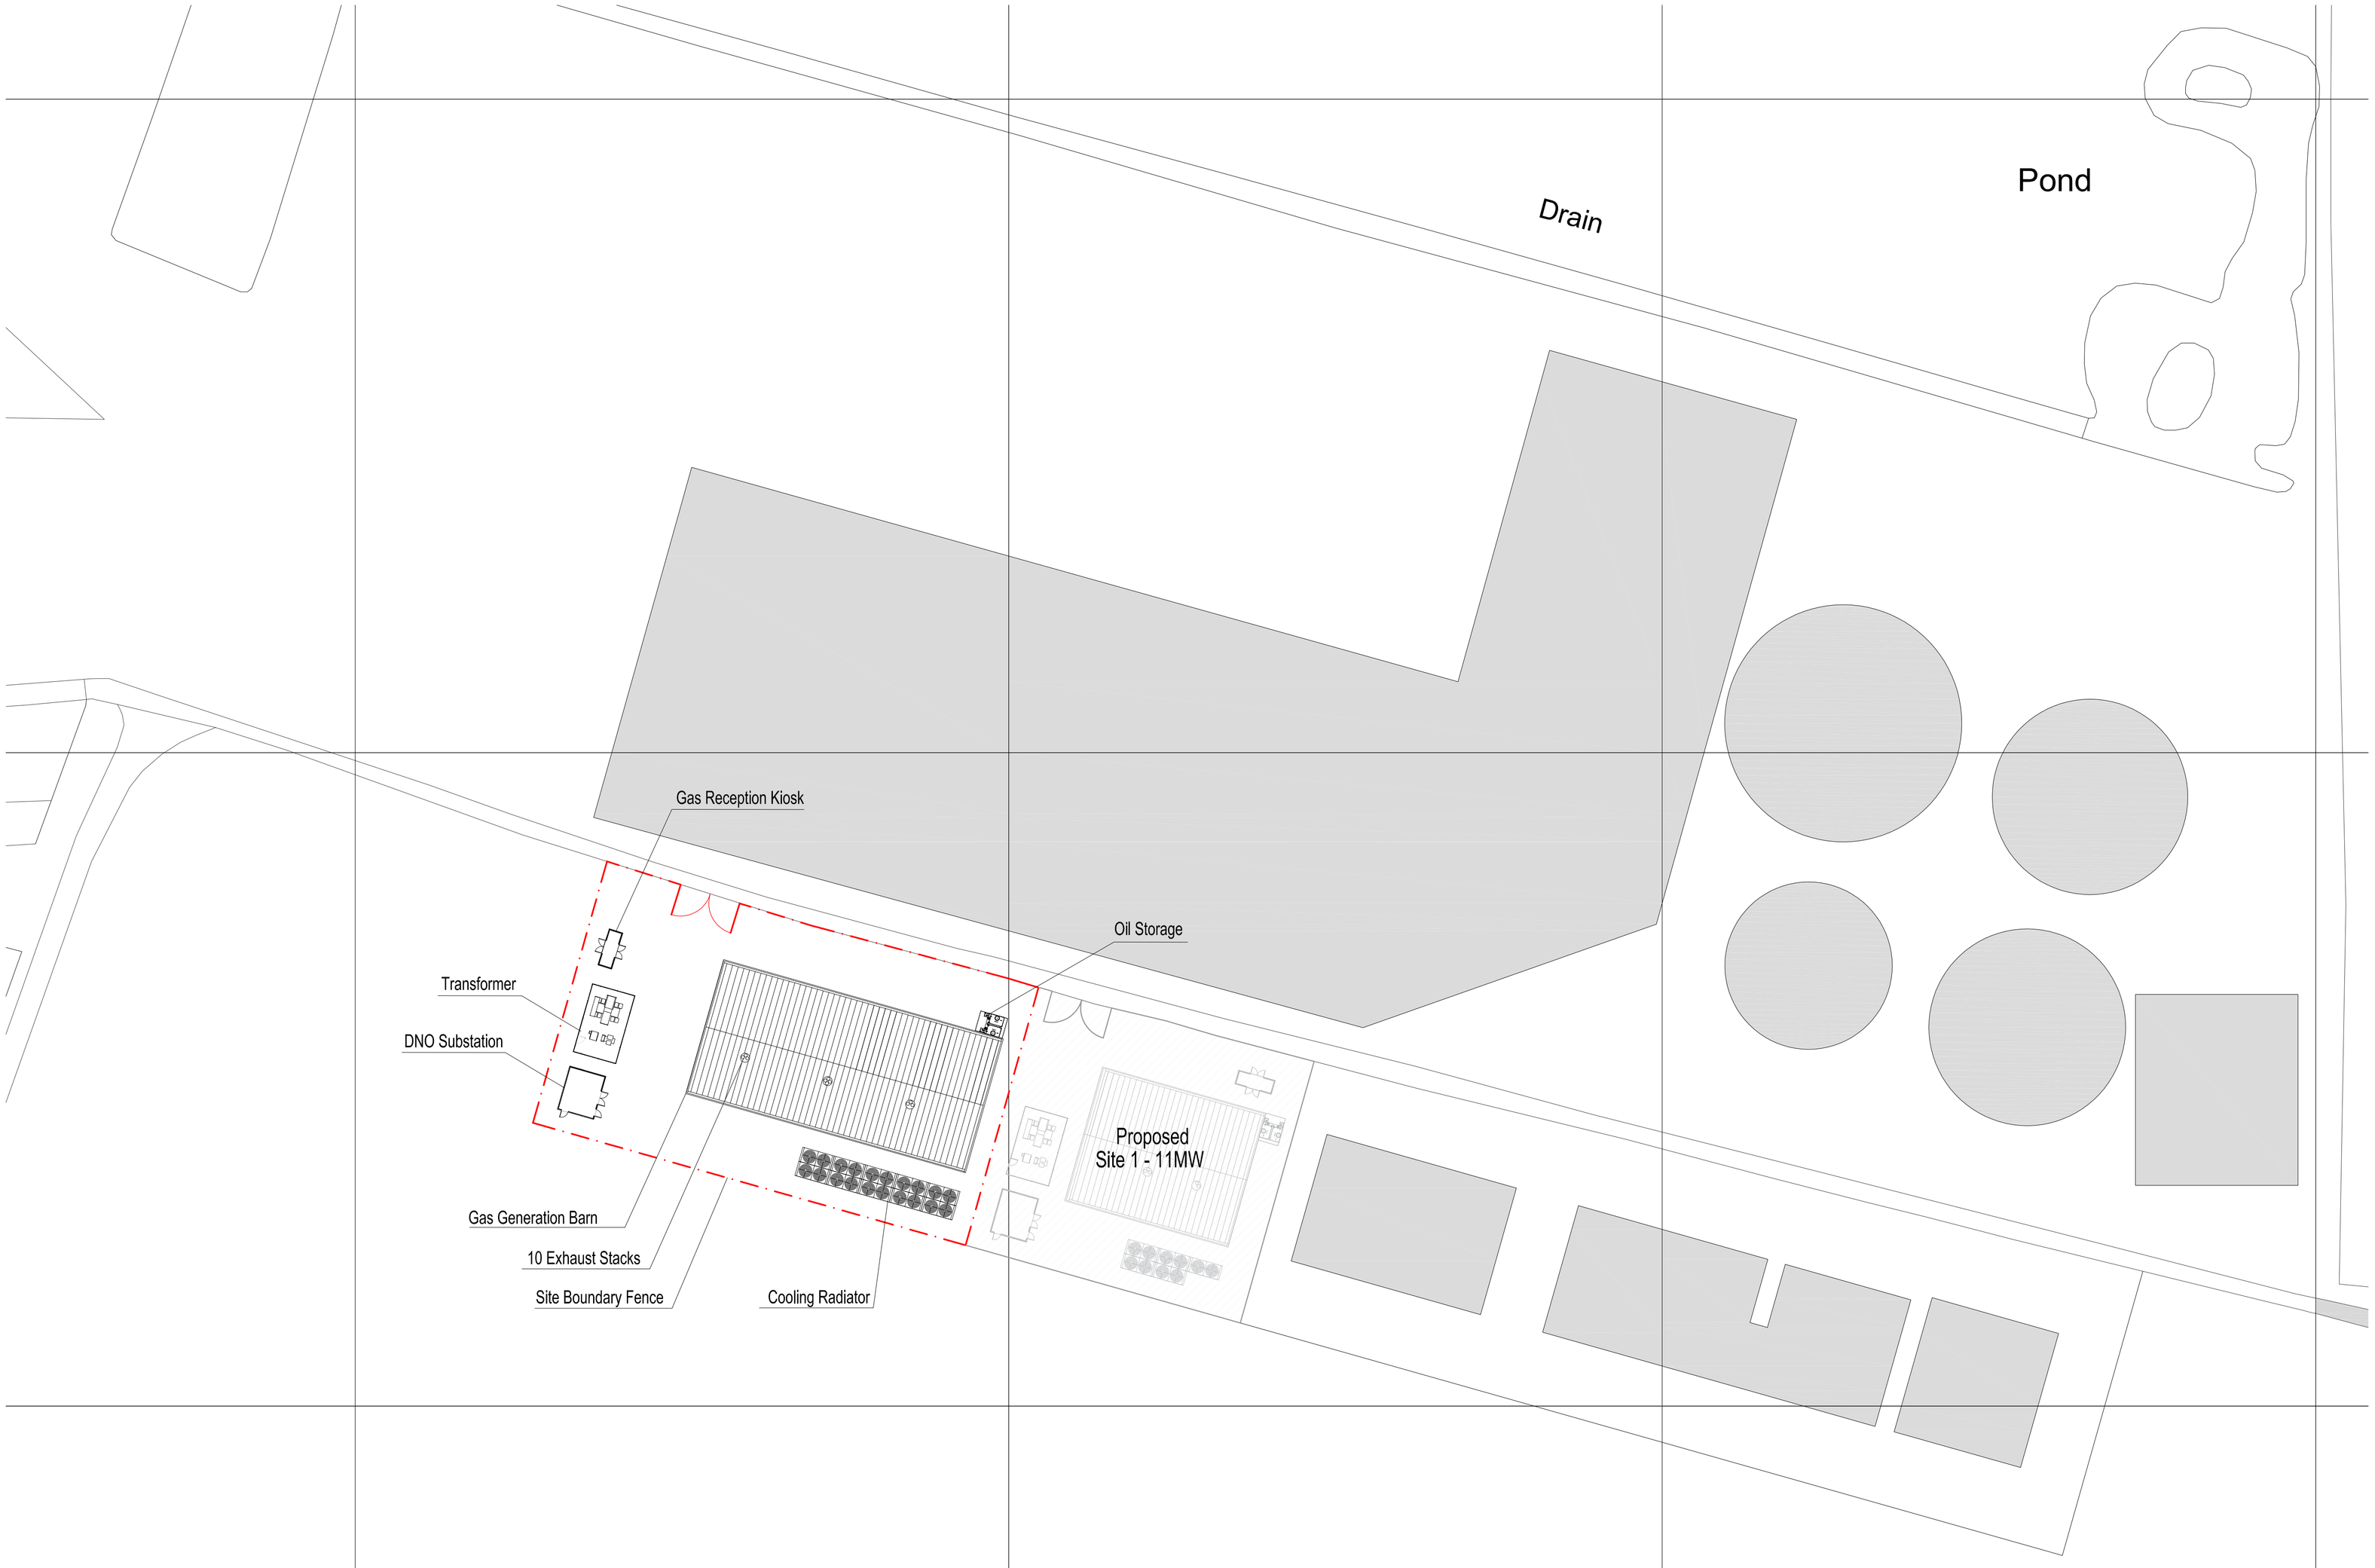


N

Site Layout Plan
Scale 1:500

Revision:

Site 2 - Area = 2,852.00 m2 / 0.70 Acres

Project:

Decoy Farm (Site 2)
Spalding Road, Crowland
Peterborough, PE6 0LX

Drawing Title:

Site Layout

Project Ref: / Drawing No.

17B/PA002

Scale:	Date:	Drawn:
As noted @ A1	26/08/2016	JA

EdgePower
energy for tomorrow

1&2 Tollgate Business Park
Tollgate West
Stanway
Colchester
CO3 8AB
Tel: 01206 265220
www.edgepower.co.uk

Do not scale this drawing. Work to figured dimensions only. This drawing is copyright of Edge Power and should only be reproduced with their express permission.