


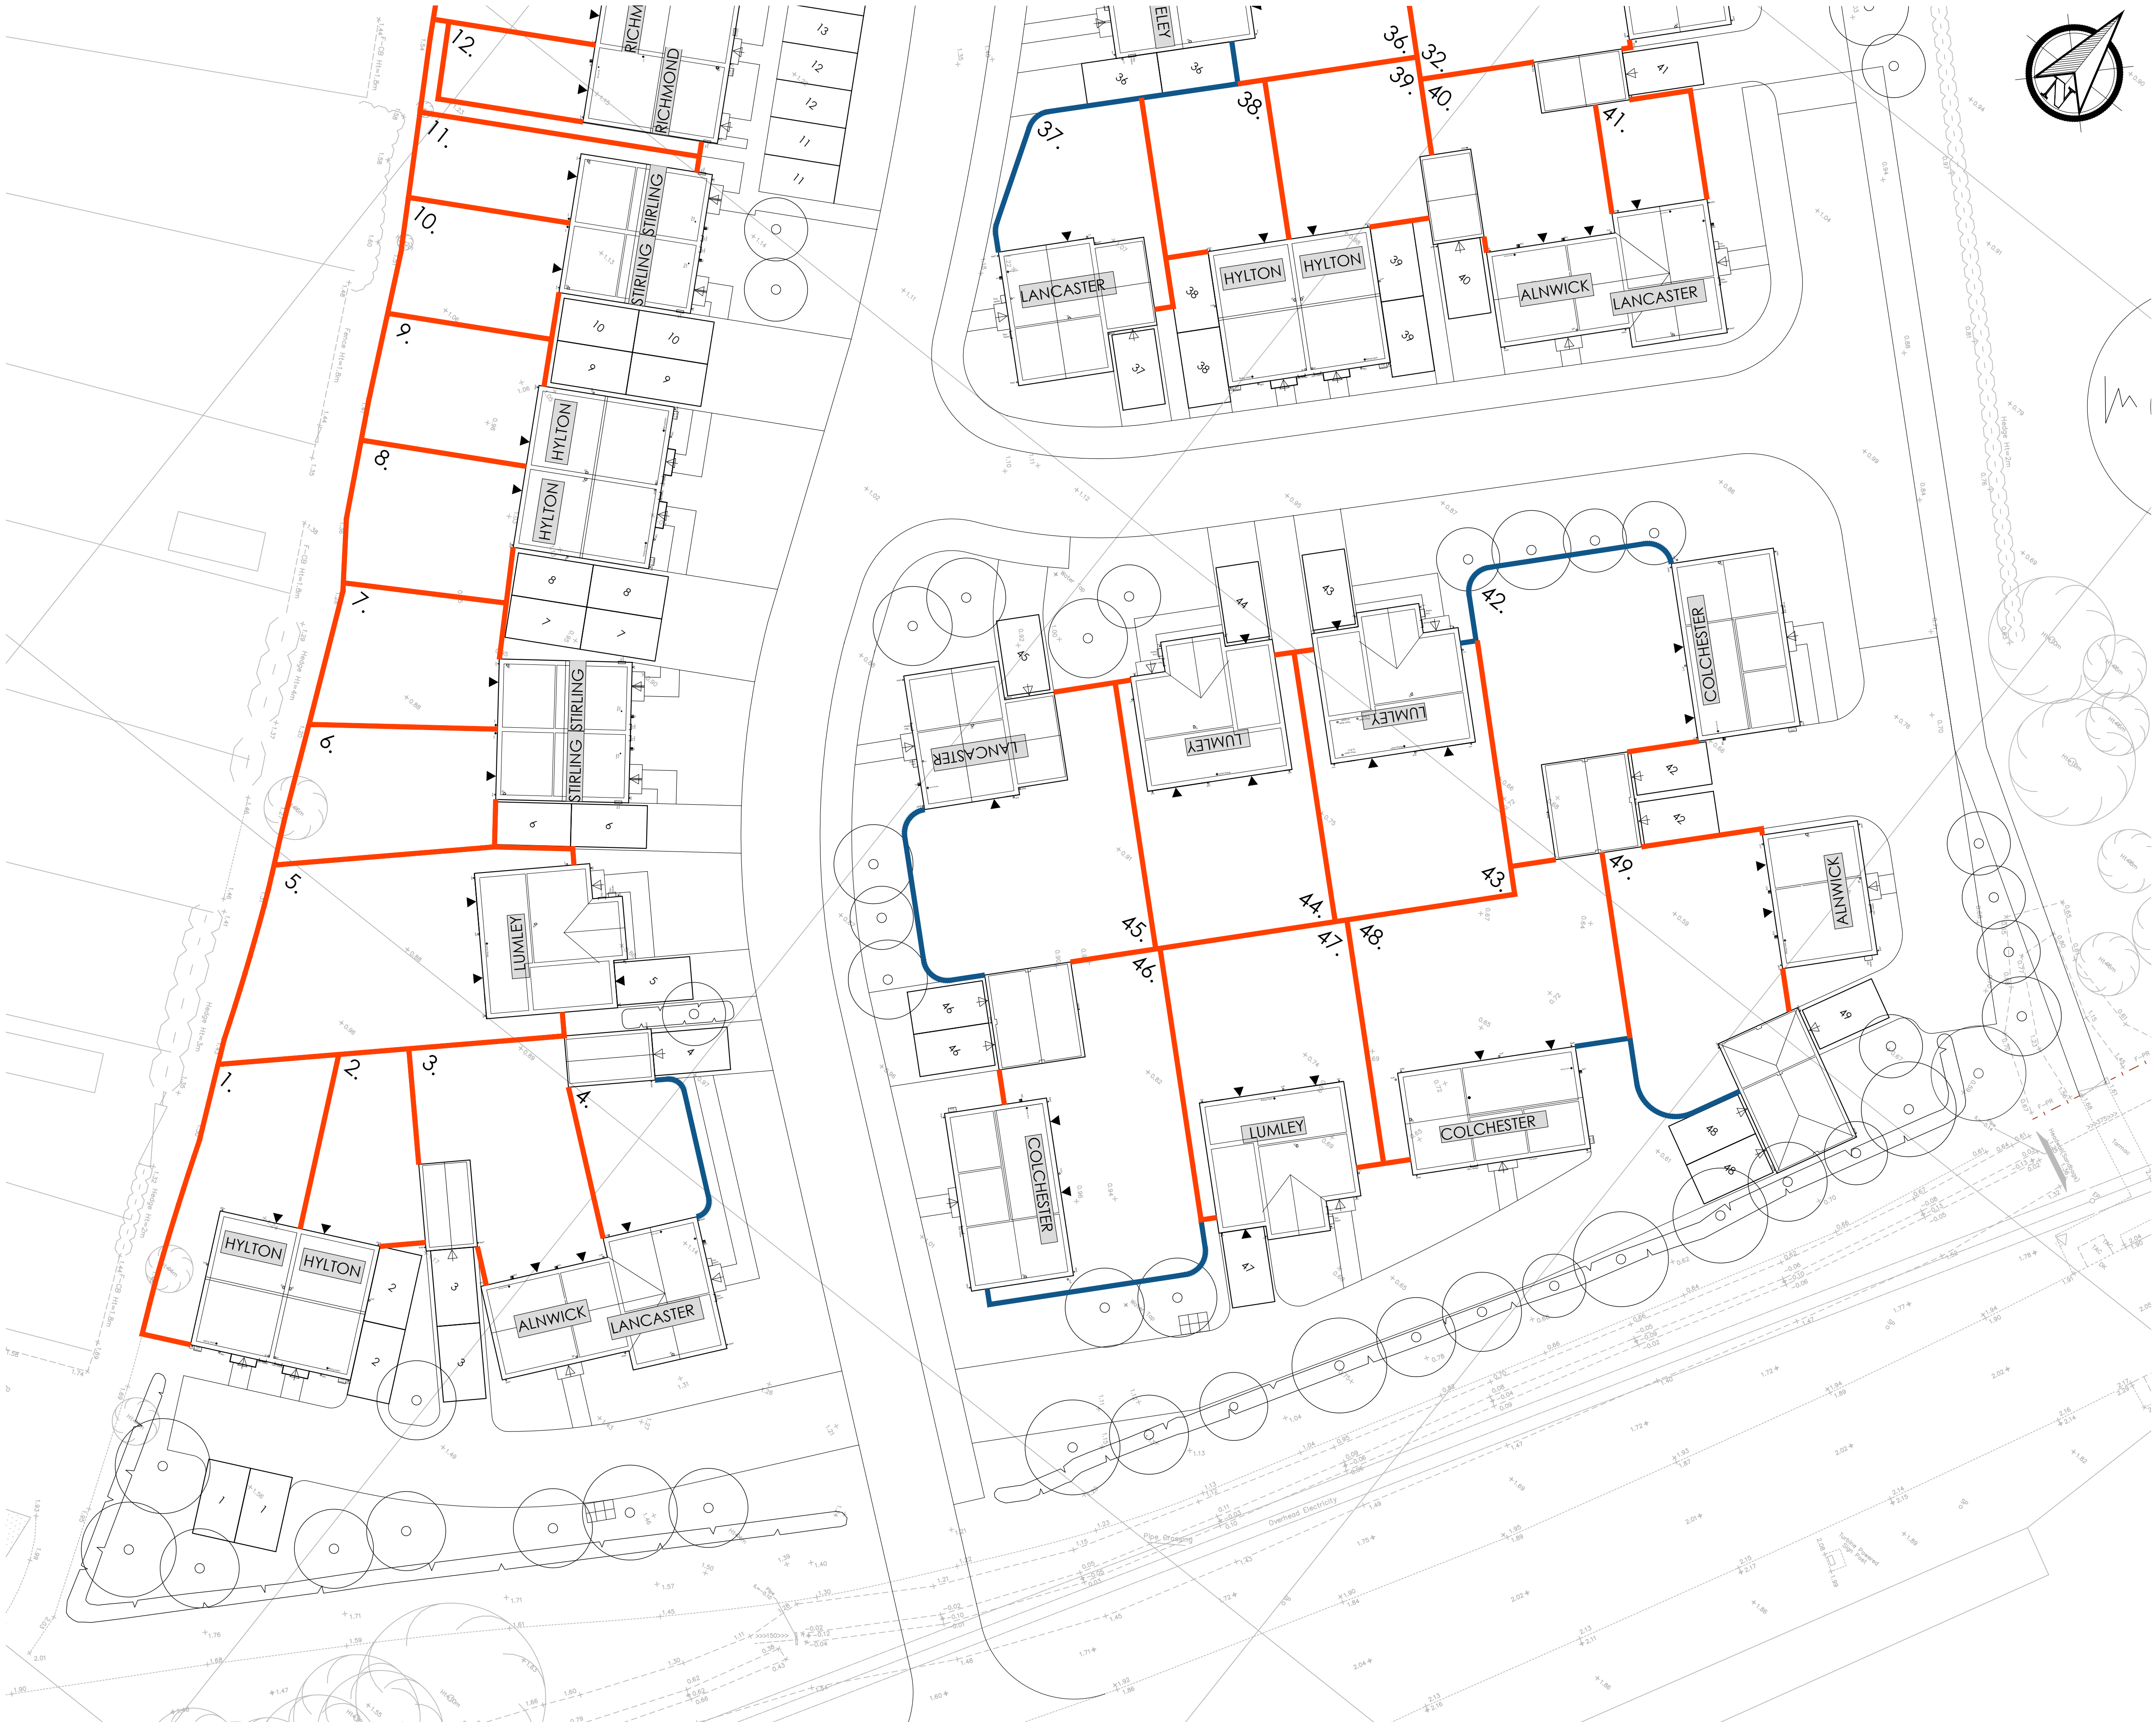

Do not scale directly from this drawing. All discrepancies are to be brought to the attention of the below office.
The copyright to this drawing is owned by studio 11 architecture.

BOUNDARY TREATMENT KEY

- 1.8m close board fence
- 1.8m brick wall

REVISION DATE DRAWN DESCRIPTION



THE BOATHOUSE, HARBOUR SQUARE,
NENE PARADE, WISBECH,
CAMBRIDGESHIRE, PE13 3BH

T: 01945 467339
E: design@studio11architecture.co.uk
W: www.studio11architecture.co.uk

CLIENT Seagate Homes Ltd

PROJECT Proposed residential development at
Land off James Road, Crowland

DRAWING Boundary Treatment Plan 2 of 2

DRAWN	PROJECT DESIGNER	PROJECT DIRECTOR
LAR	LAR	KB
DATE	SCALE	PAPER SIZE
30.08.2018	1:200	A1

DRAWING NUMBER 437.BT.02

Working in partnership with Ralph Charman Associates & Eleven Consultants